




Revisions:

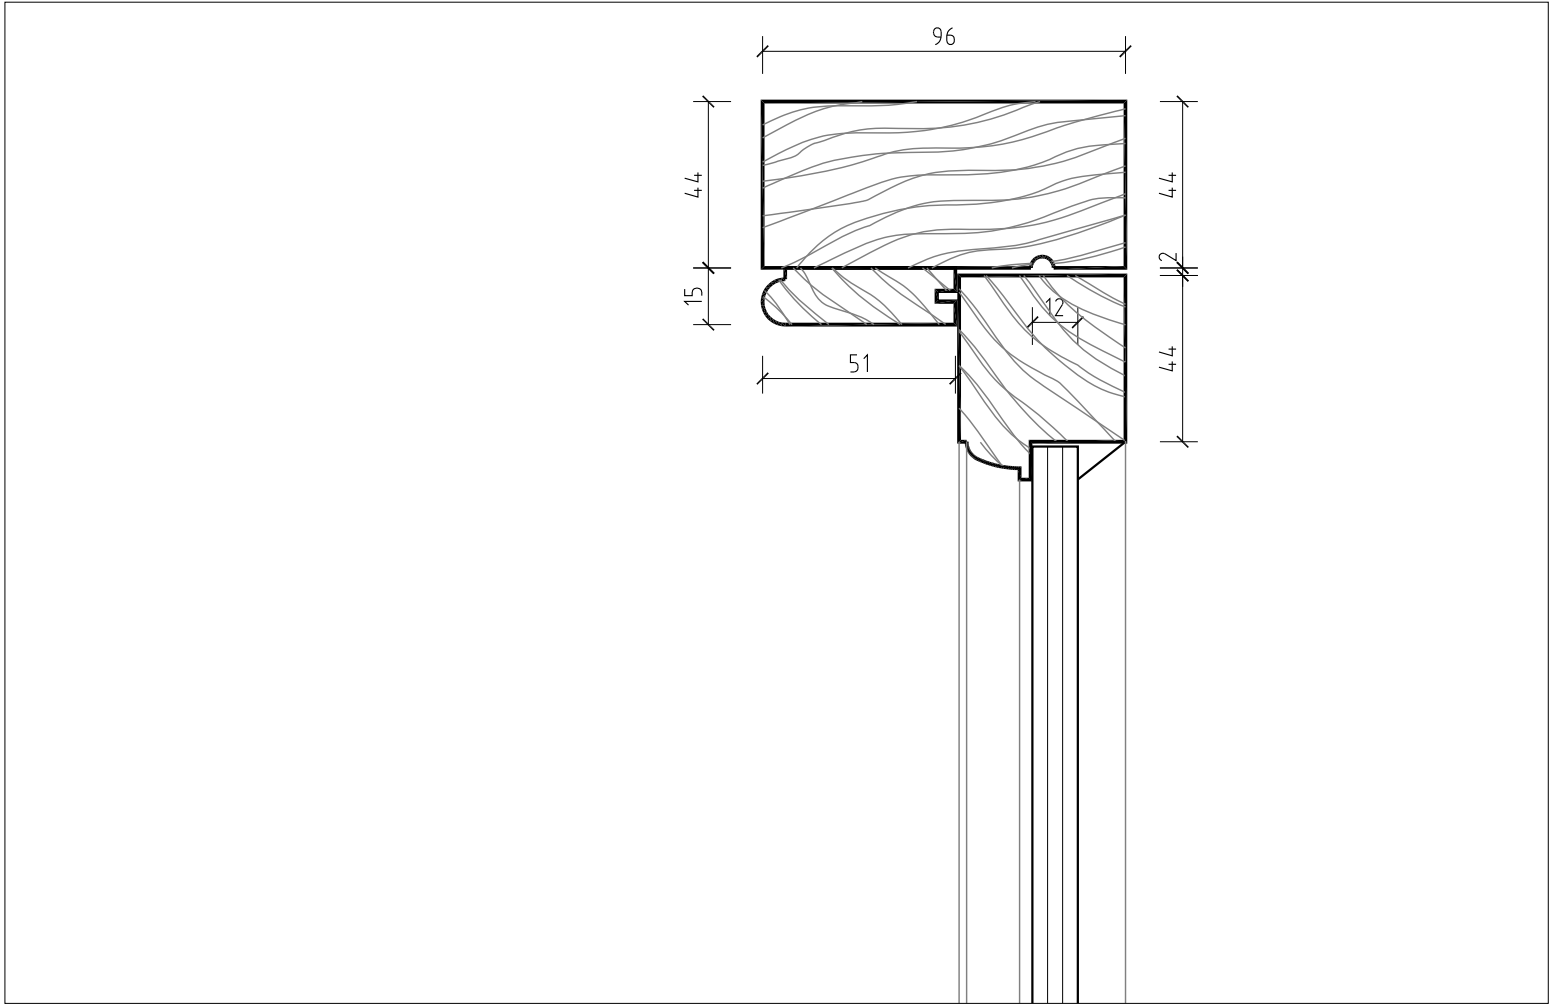

DETAIL C - THROUGH HEAD

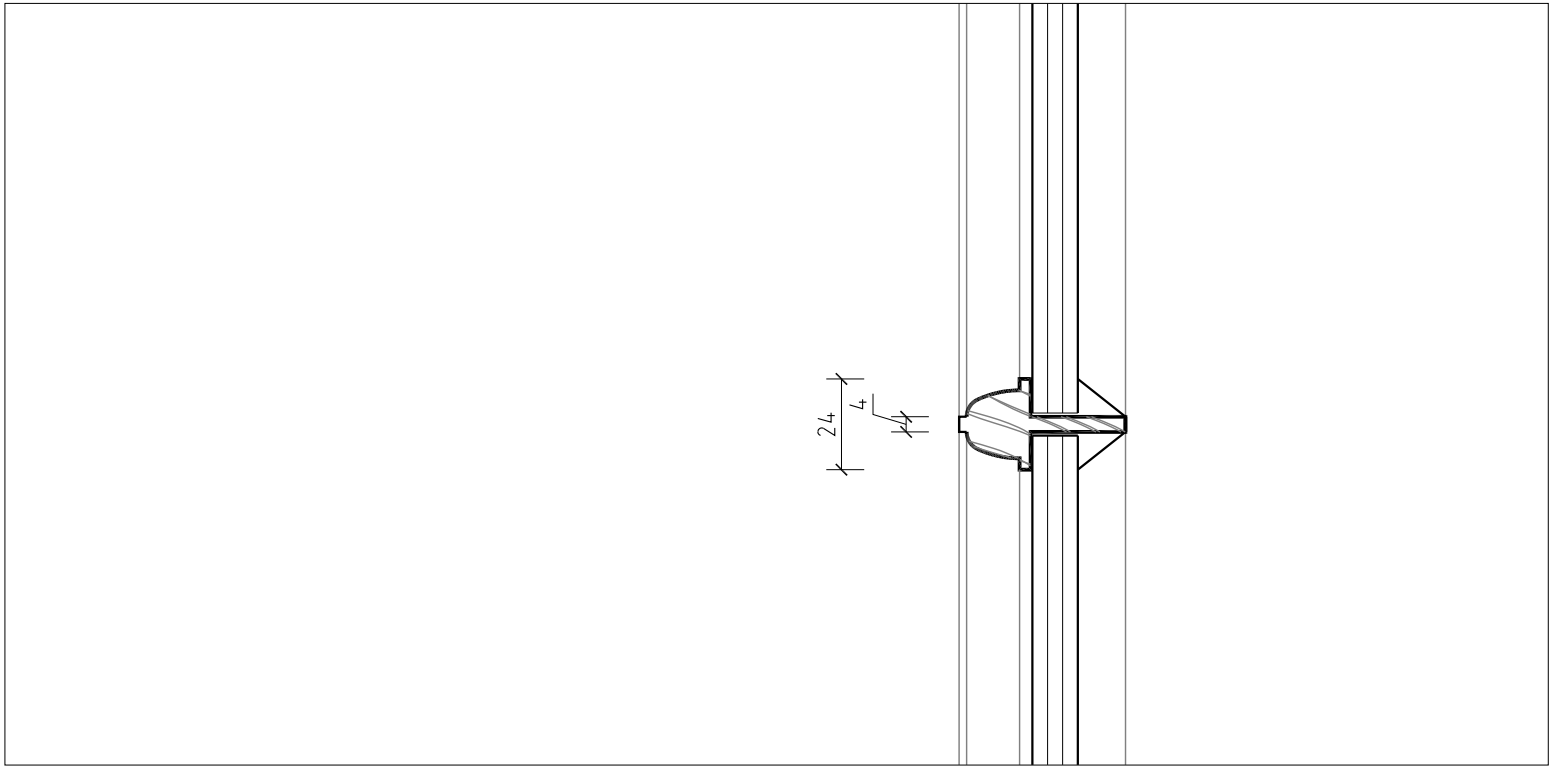


DETAIL B - THROUGH GLAZING BAR

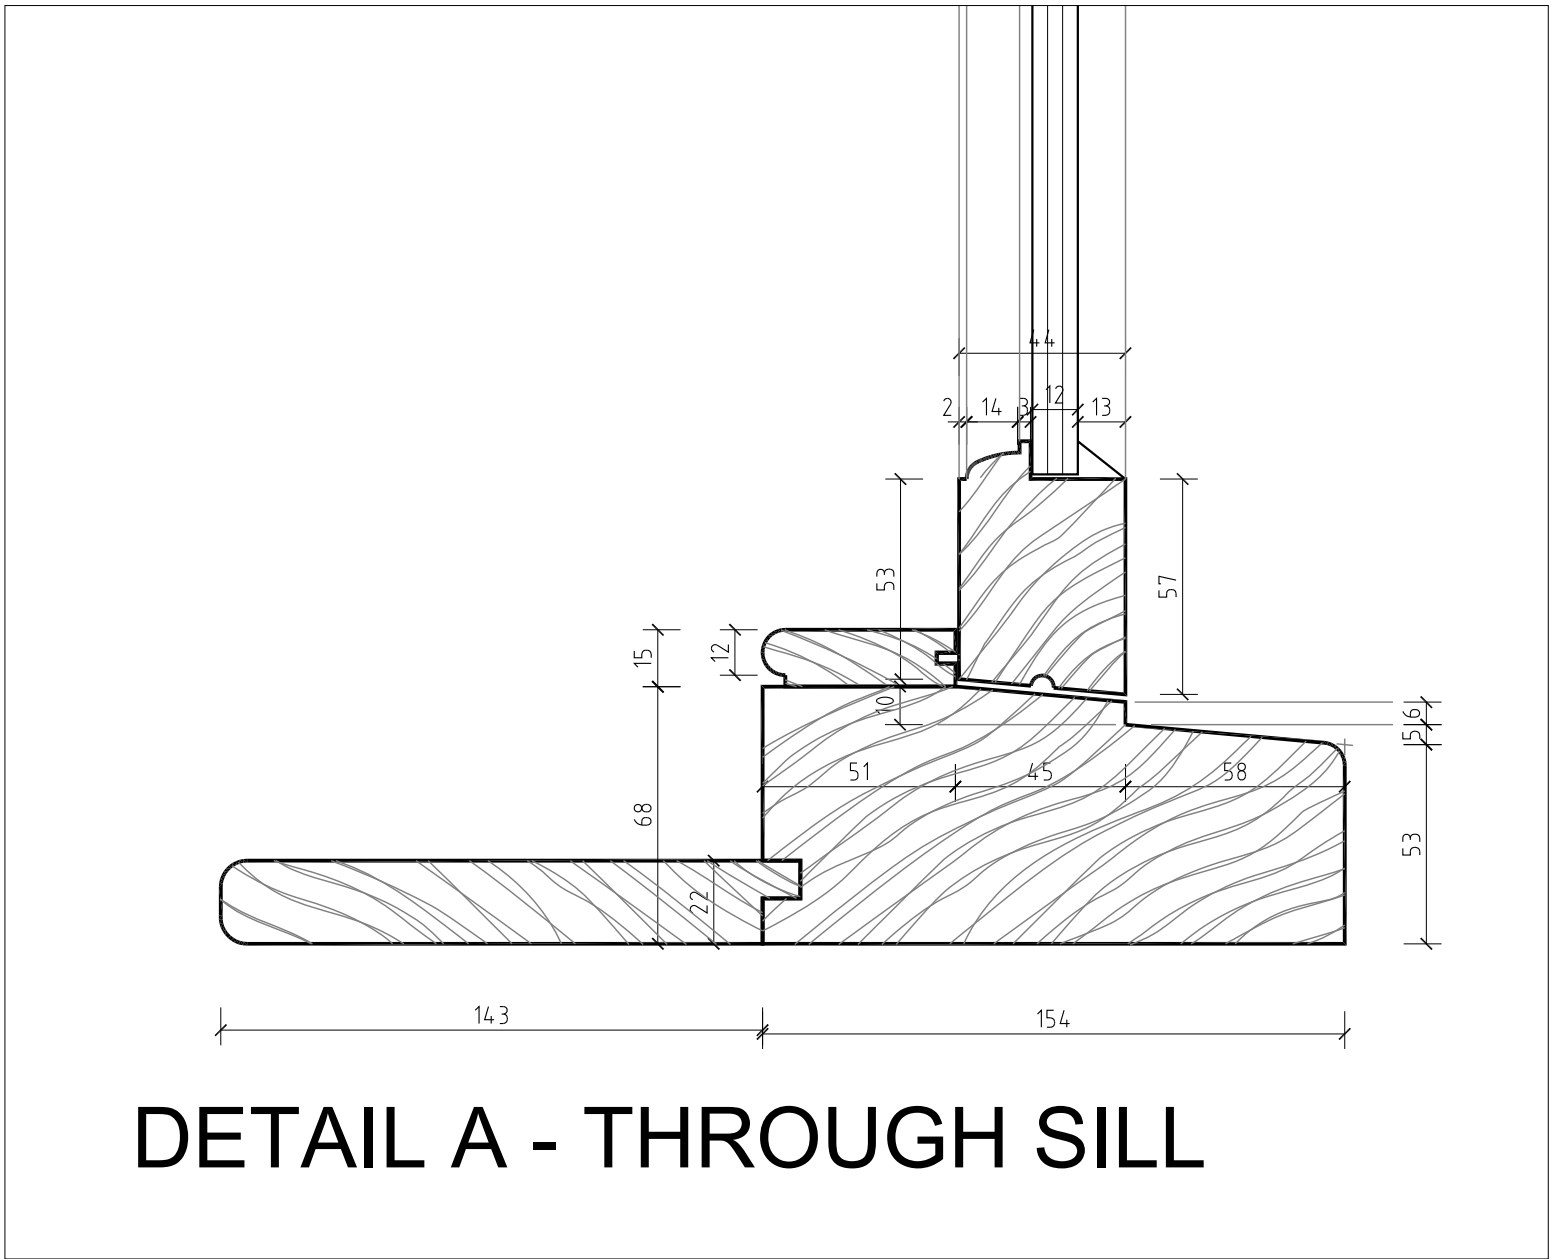


DETAIL A - THROUGH SILL

ALL FRAMES ARE OF OAK CONSTRUCTION
DESIGNED TO ACCEPT DOUBLE GLAZED
UNITS HELD IN WITH TRADITIONAL PUTTY
FILLETS.


THE PROPOSED WINDOW SECTIONS ARE
EXACTLY THE SAME AS PREVIOUSLY
CONSENTED UNDER LISTED BUILDING CONSENT
AWDM/1017/19 & AWDM/0270/20

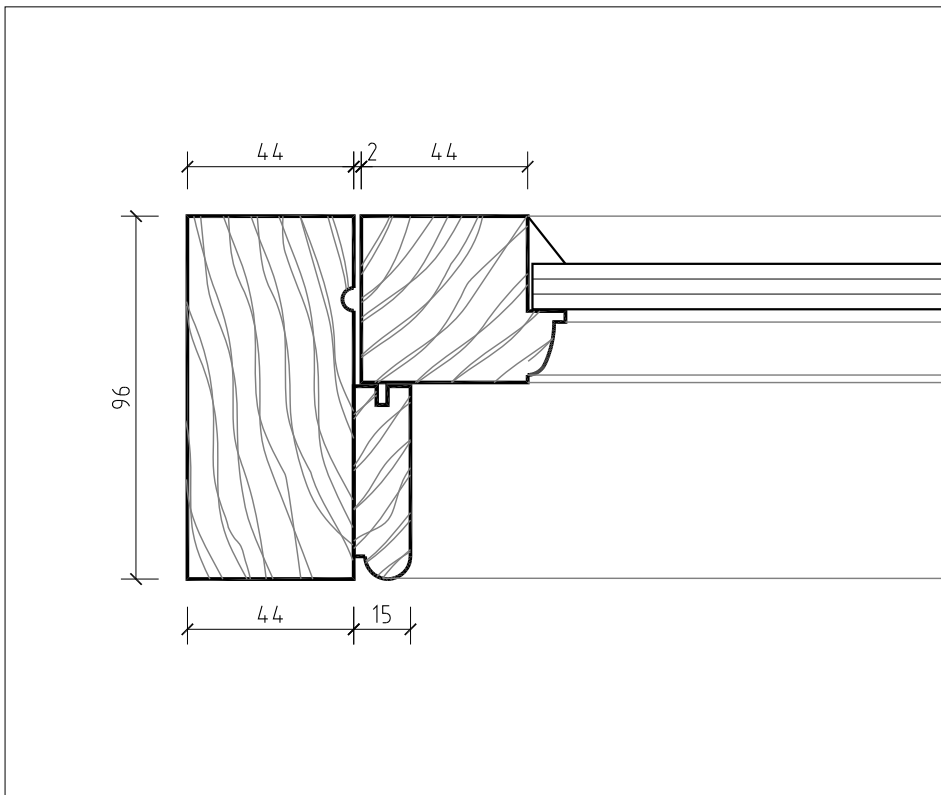

DETAIL D -
THROUGH JAMB

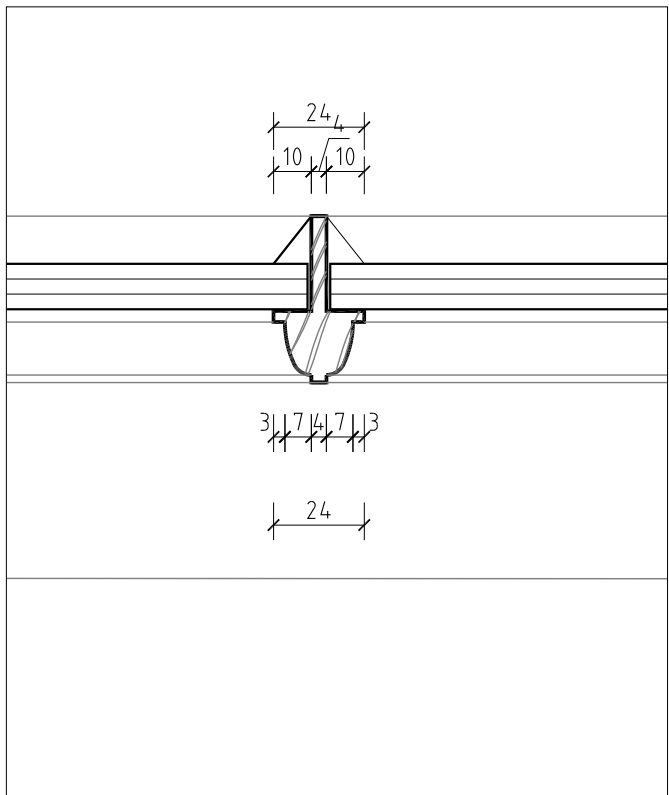

DETAIL E -
THROUGH
GLAZING BAR

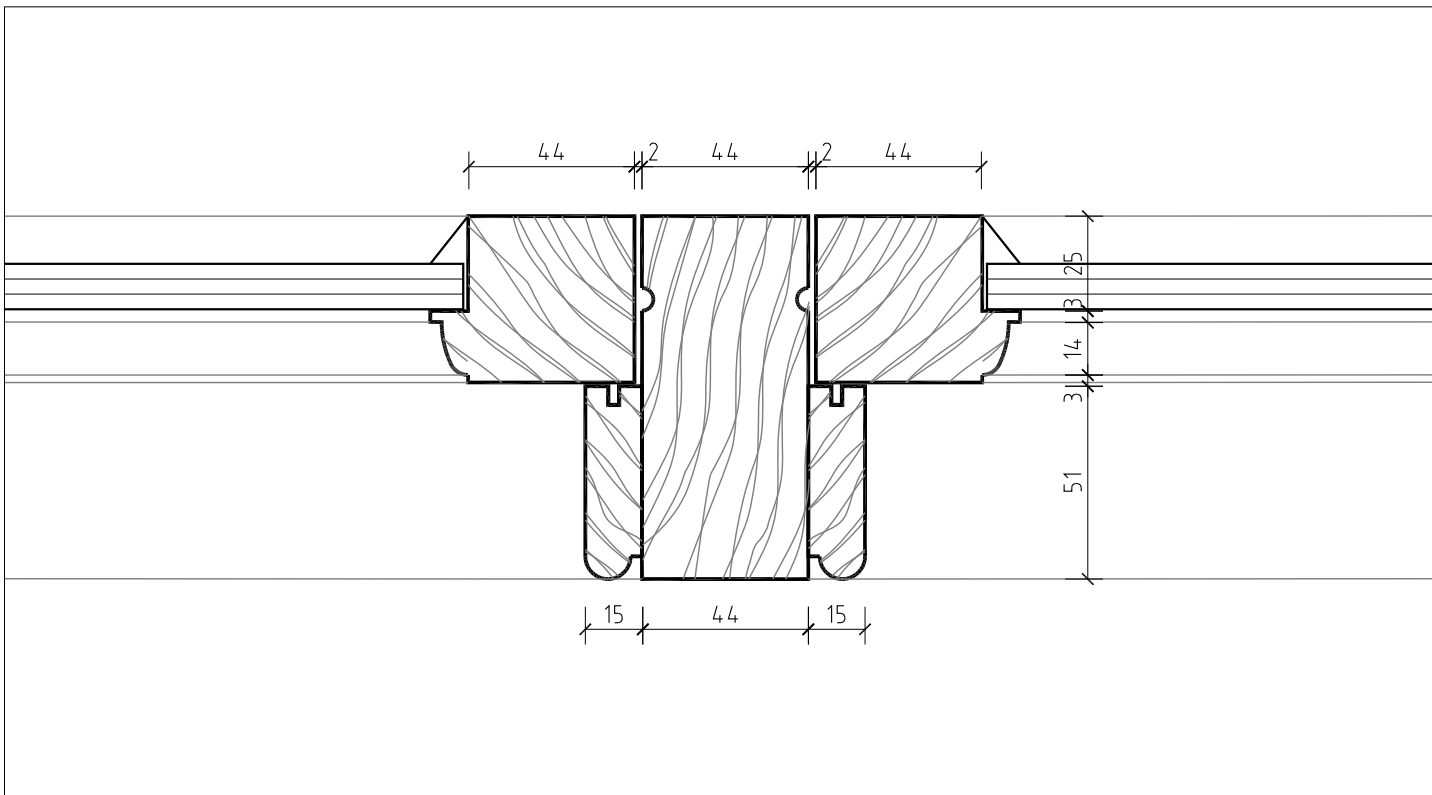

DETAIL F -
THROUGH MEETING STILE

METERS 0 .02 .04 .06 .08 .1 SCALE 1:2

jjr designs
Suite 6a
Church House,
94 Felpham Road
Felpham
West Sussex,
PO22 7PG
TEL: 01243 822081

**Architectural
Services**
Planning
Building Regs
On Site Supervision
Landscape Design

e-mail: info@jjrdesigns.com

Client:
MR & MRS HUNT

Project:
SMUGGLERS FARM
14 SMUGGLERS WALK, WORTHING
BN12 4DP

Drawing Title:
EXISTING AND PROPOSED WINDOW DETAILS

Issue status:
Outline proposals ☐ Production information ☐ Scheme design ☐
Tender drawing ☐ Detail design ☐ Contract drawing ☐

Scale: 1:2 @A1	Drawn: A. Stegarescu	Checked: R. Stefanski	Date: Aug 2026
Job No: 1732	Drawing No: PL 109	Revision: B	