
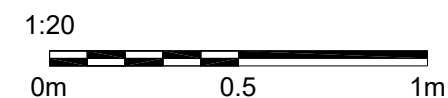


Figured dimensions only are to be used. All dimensions to be checked on site. Differences between drawings and between drawings and specification or bills of quantities to be reported to JJR Designs Ltd
© This drawing is prepared for the application for:
1. Planning permission
2. Building Regulation Permission
on behalf of the applicant named below and for no other purpose.
The copyright of the drawing and designs remains JJR Designs Ltd.
All copies are only for information about the application, they may not be used for any other purpose without the express written permission of JJR Designs Ltd.

Revisions:

THIS DRAWING TO BE
READ IN CONJUNCTION
WITH DRG. PL 109 FOR
THE DETAILS

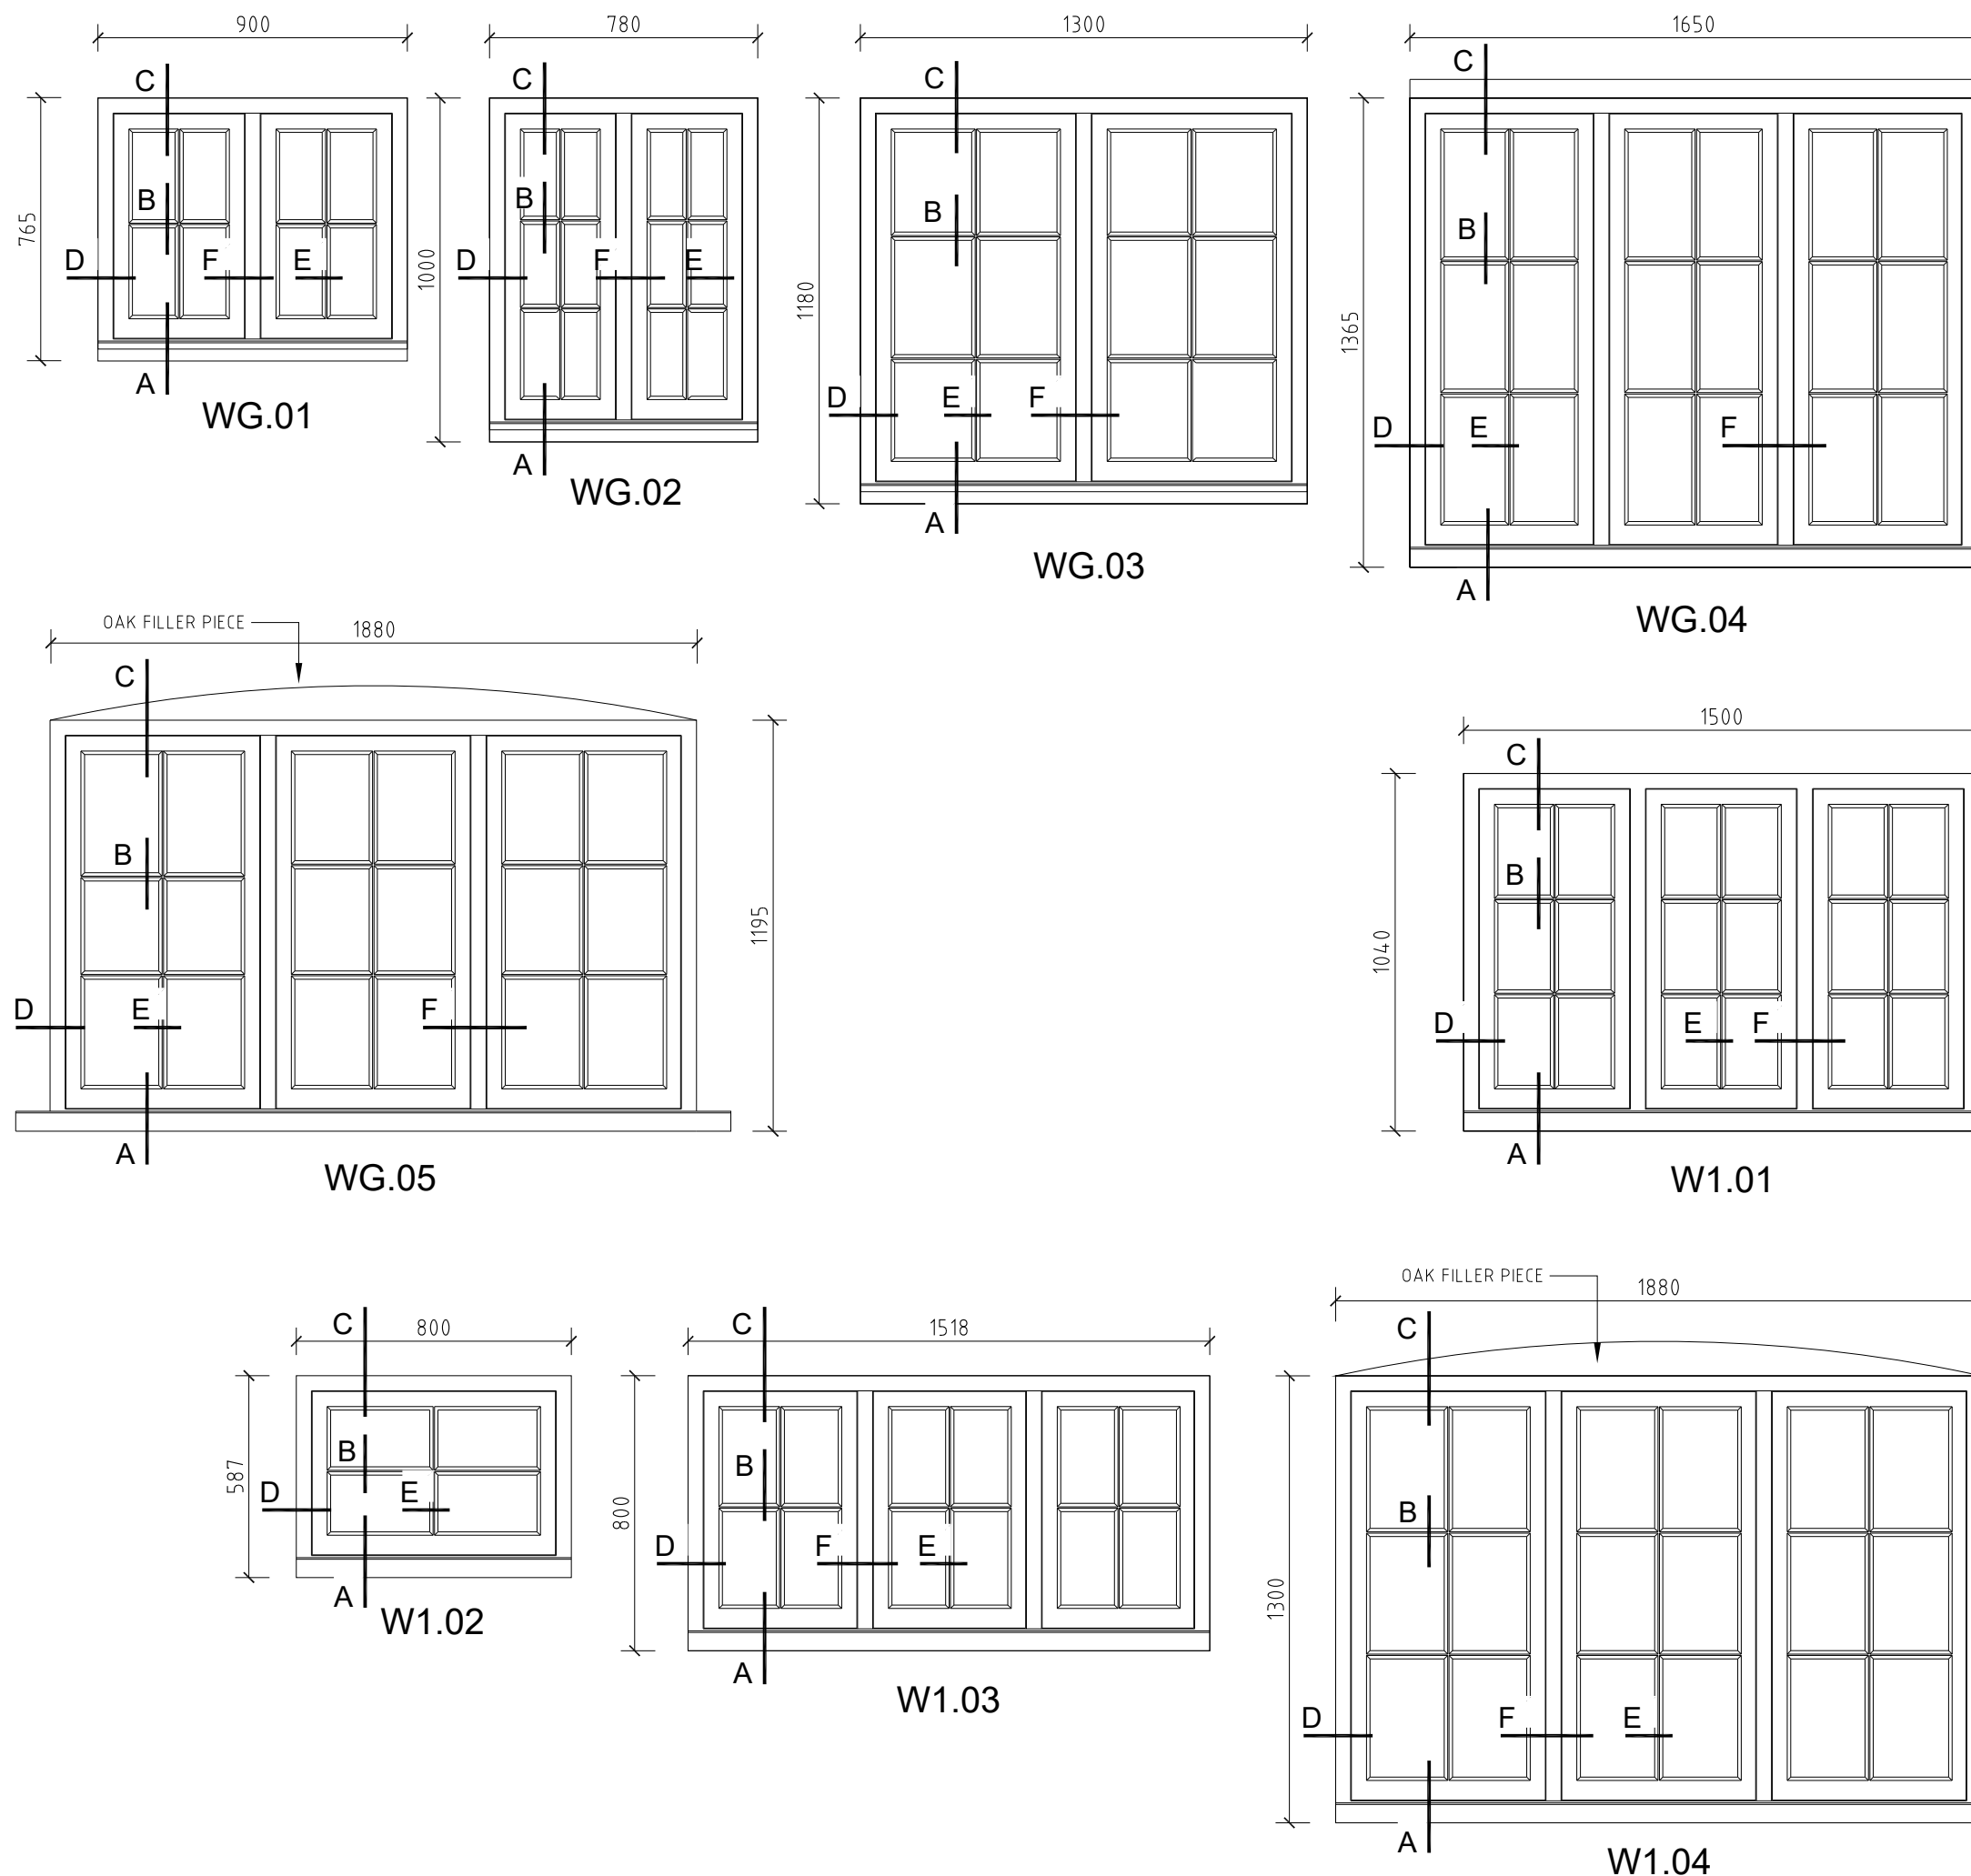

jjr designs Suite 6a,
Church House,
94 Felpham Road
Felpham
West Sussex,
PO22 7PG
TEL: 01243 822081

Architectural Services
Planning
Building Regs
On Site Supervision
Landscape Design

e-mail: info@jjrdesigns.com

Client:

MR & MRS HUNT

Project:

SMUGGLERS FARM
14 SMUGGLERS WALK, WORTHING
BN12 4DP

Drawing Title:

PROPOSED
WINDOW SCHEDULE

Issue status:

Outline proposals ☐ Production information ☐ Scheme design ☐
Tender drawing ☐ Detail design ☐ Contract drawing ☐

Scale: 1:20 @A3	Drawn: A.Stegarescu	Checked: R.Stefanski	Date: Aug 2026
Job No: 1732	Drawing No: PL 111	Revision:	