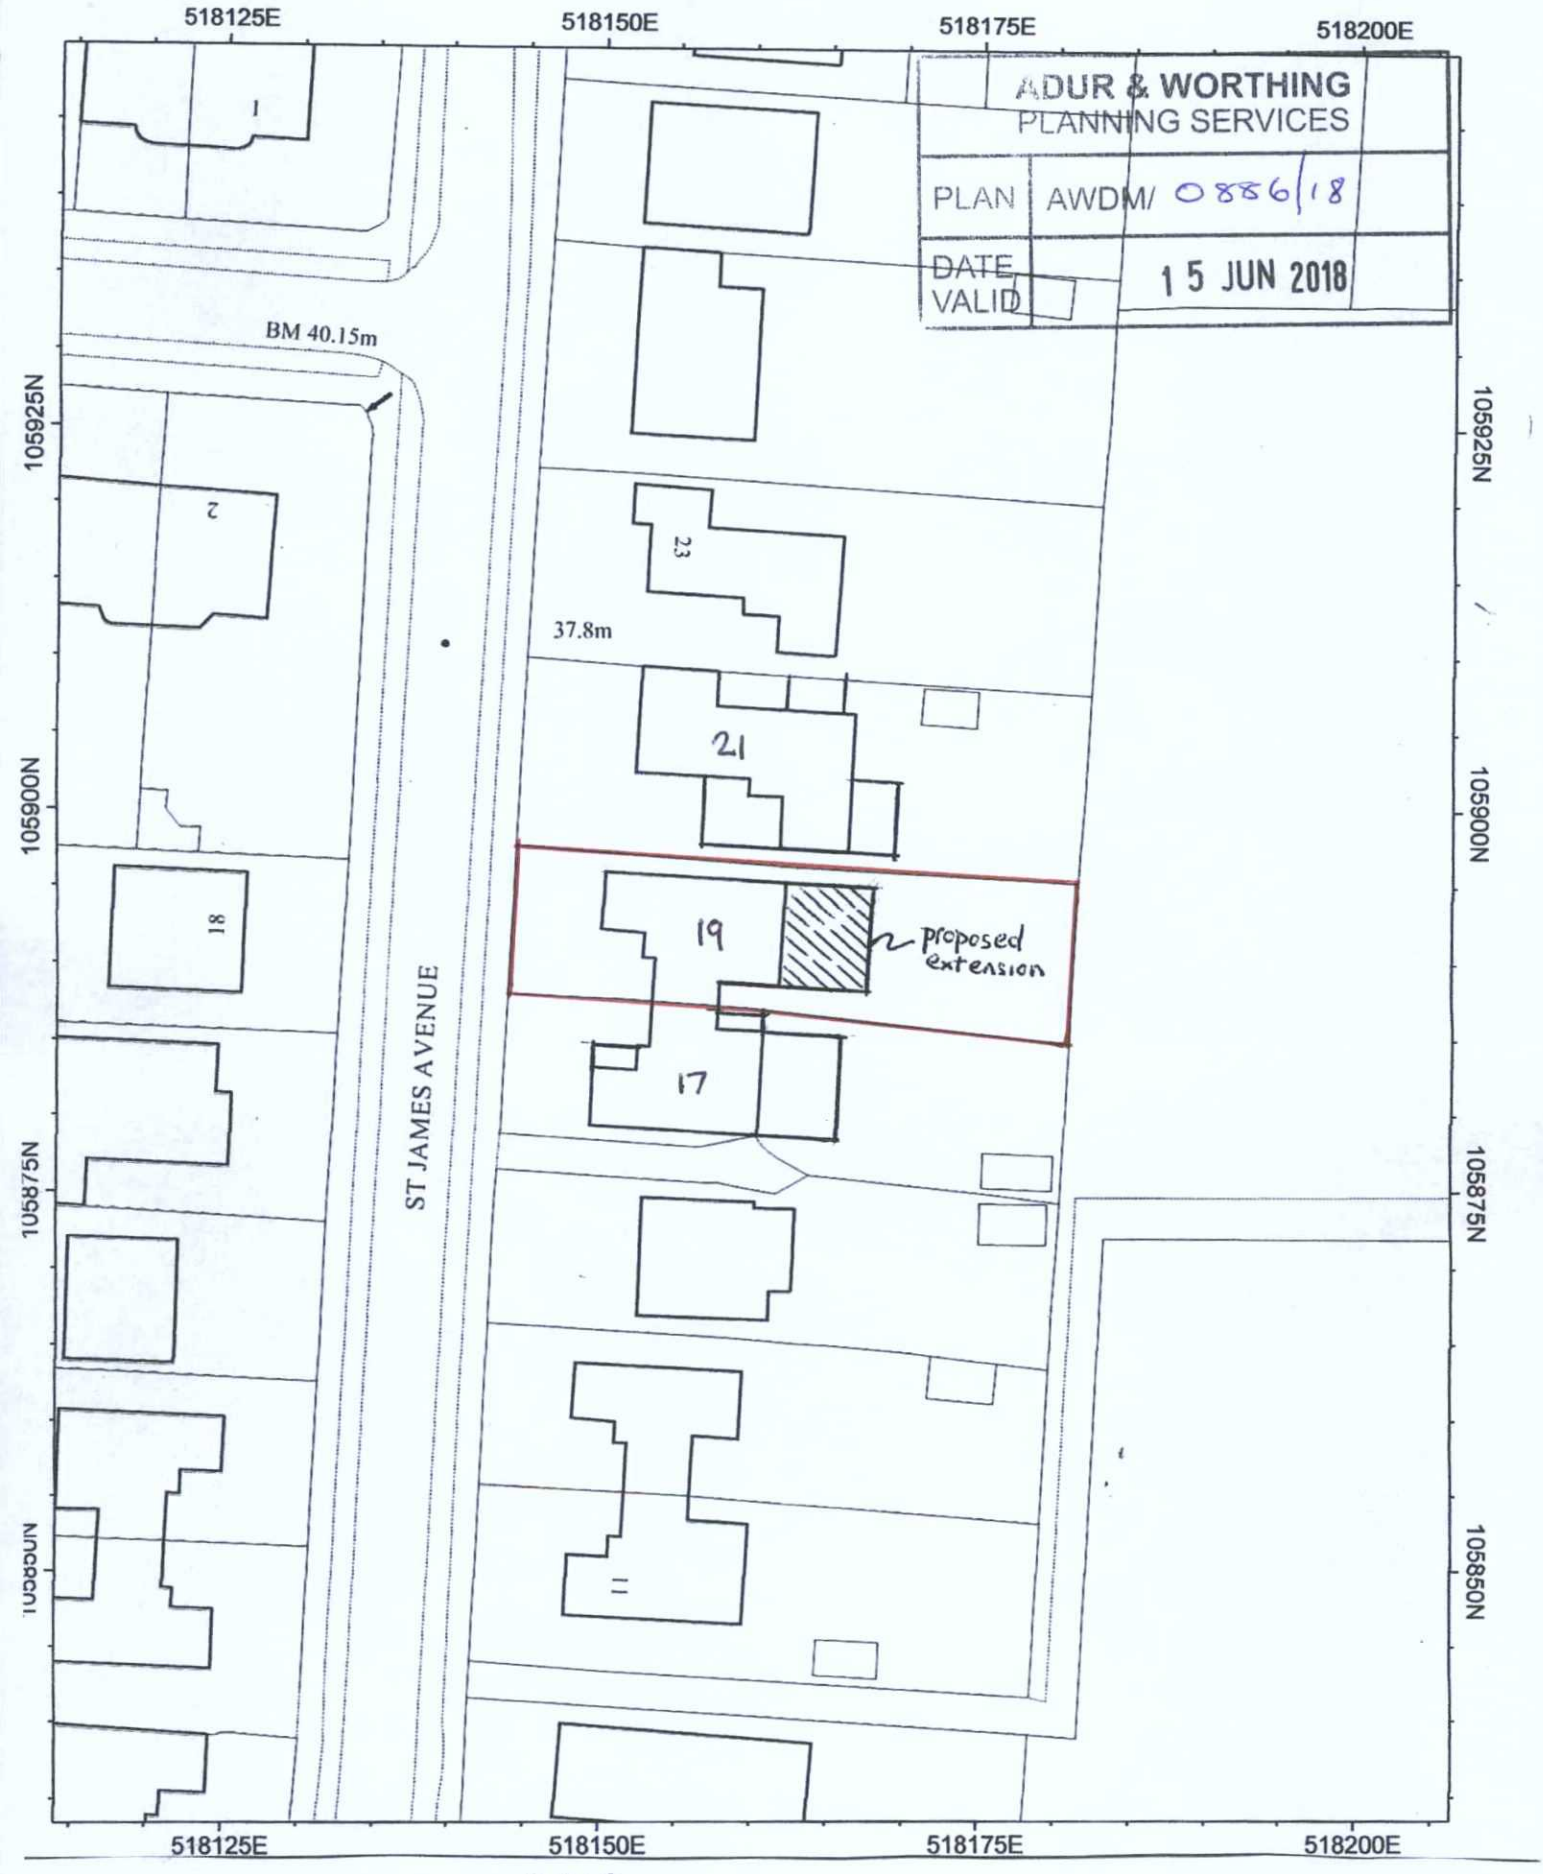

SCALE

BLOCK PLAN 1:500

19 ST JAMES AVENUE, LANCING

N