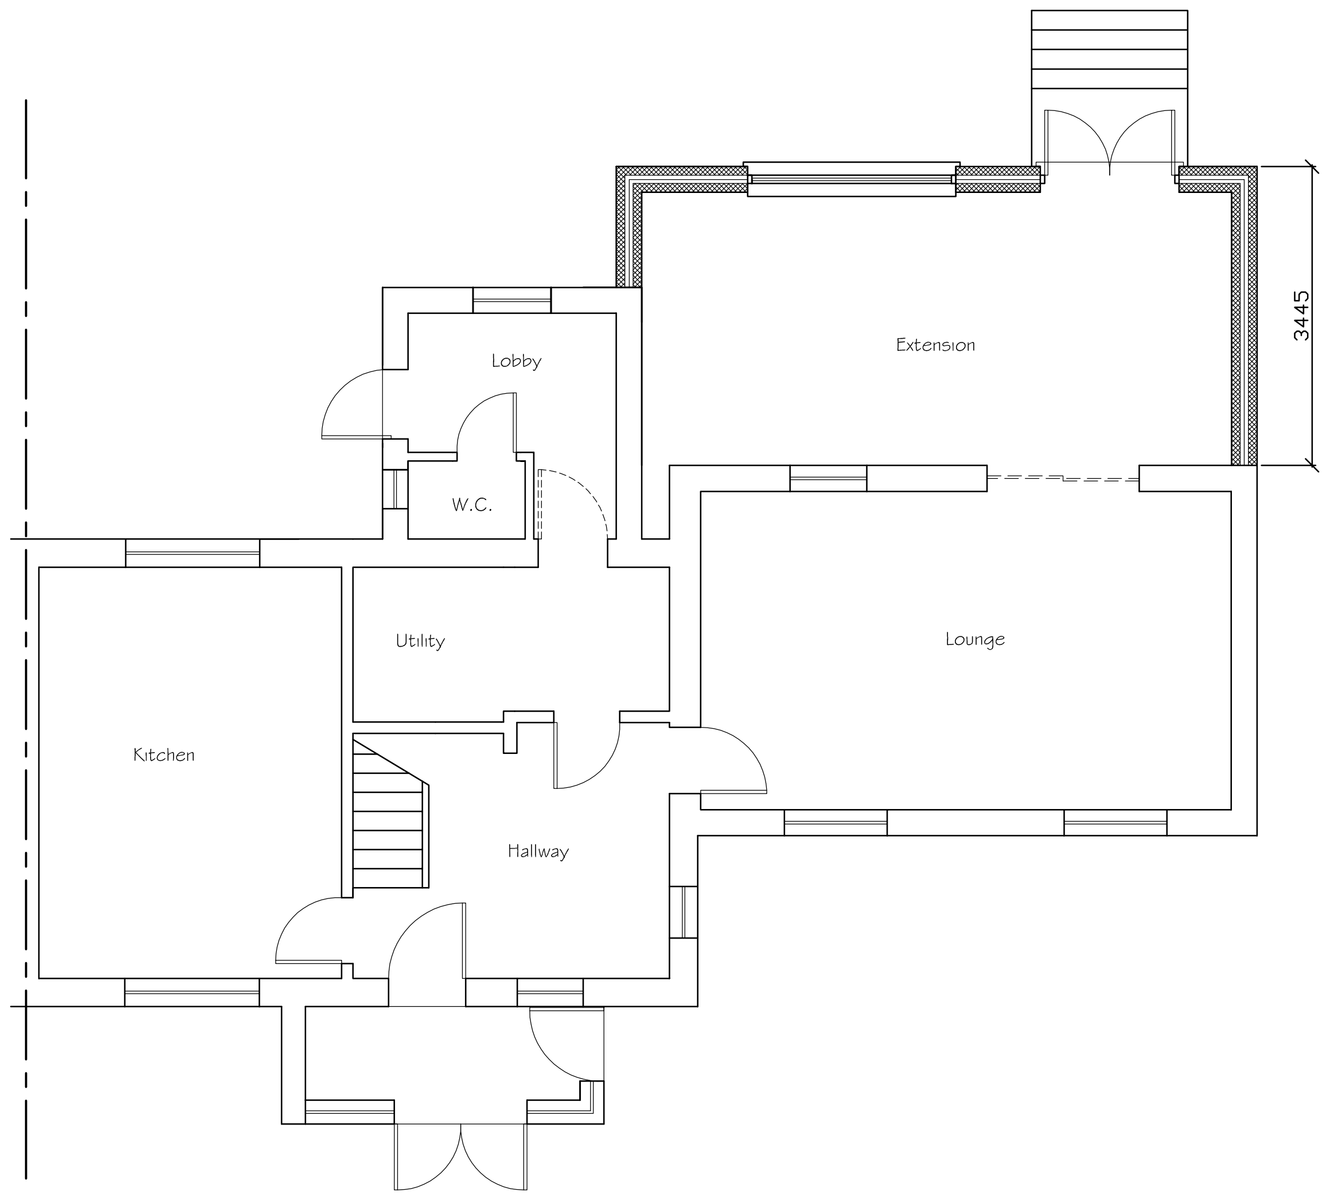

Proposed Ground Floor Plan

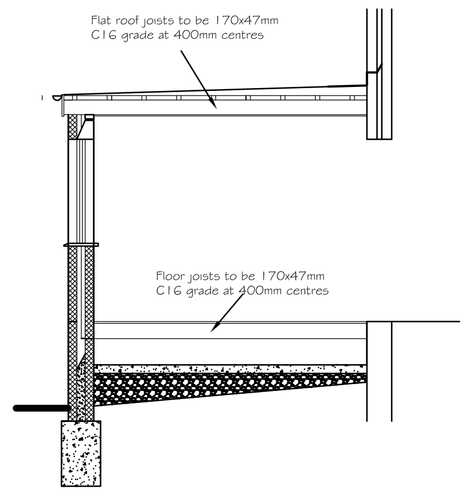

Cross Section

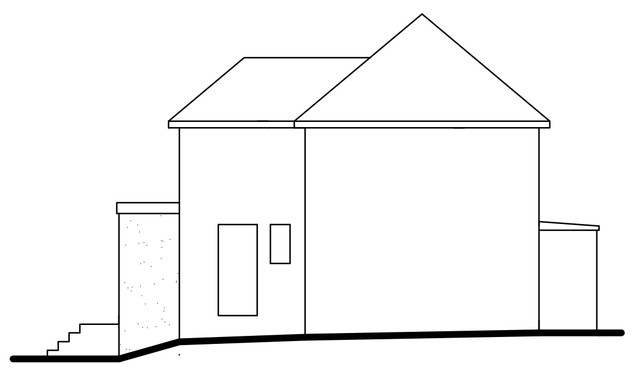

Proposed Side Elevation

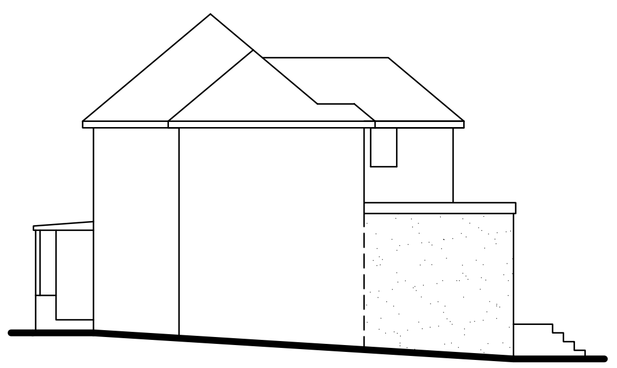

Proposed Side Elevation



Proposed Rear Elevation

Tony Rogers
Building Consultants
Address: 40 Dawn Crescent, Upper Beeding
West Sussex, BN44 3WH
Telephone: 01903 815225 Fax: 01903 815225

Rev.	Date:	Revision Description:
A	March 2014	Extension increased in width

Client: Mr A Holmes

Address: 50 Middle Road
Shoreham
West Sussex
BN43 6GA

Project: Proposed replacement rear extension

Scale: 1:50 1:100

Date: September 2013

Drawing No: 09/546/05

Drawn By: AWR

Revision: A