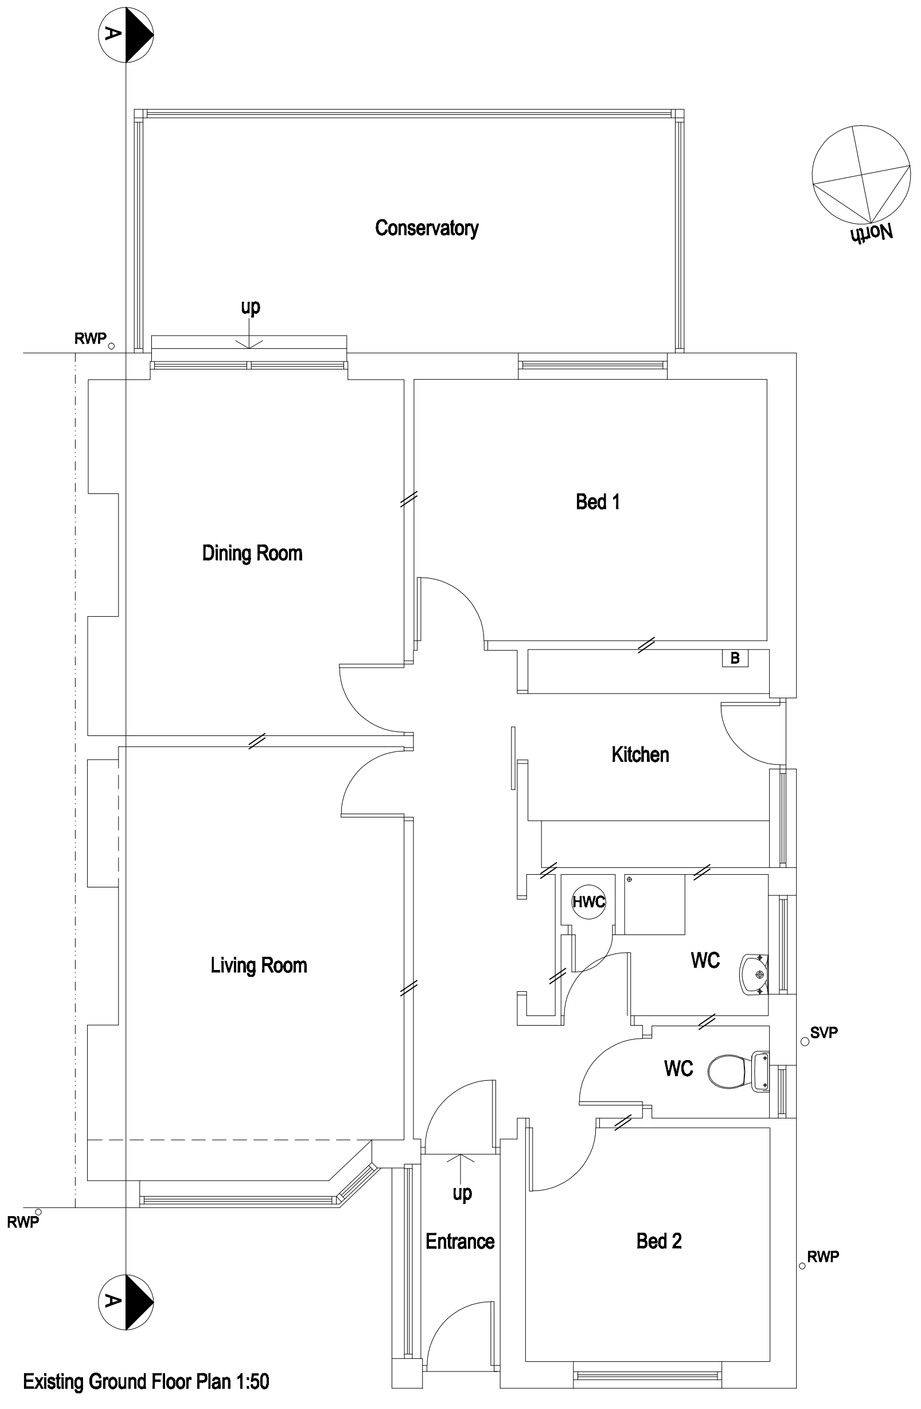

Existing Ground Floor Plan 1:50



Existing Front elevation 1:100

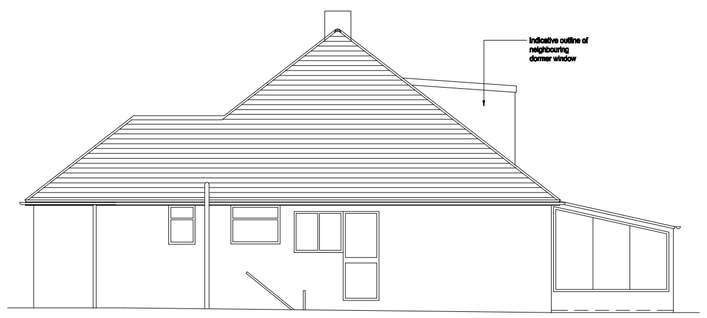

Existing Side elevation 1:100



Existing Rear elevation 1:100

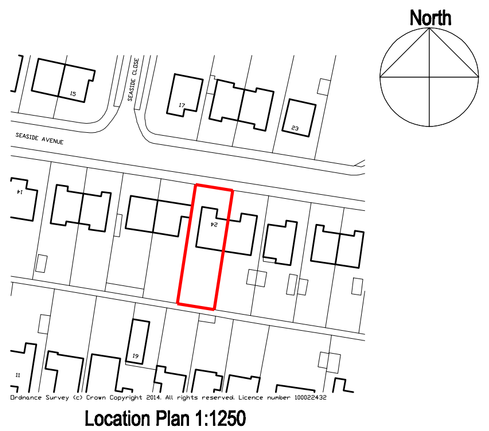

Location Plan 1:1250

1:1250 0 10 20 30 40 50 60 70 80 90 100

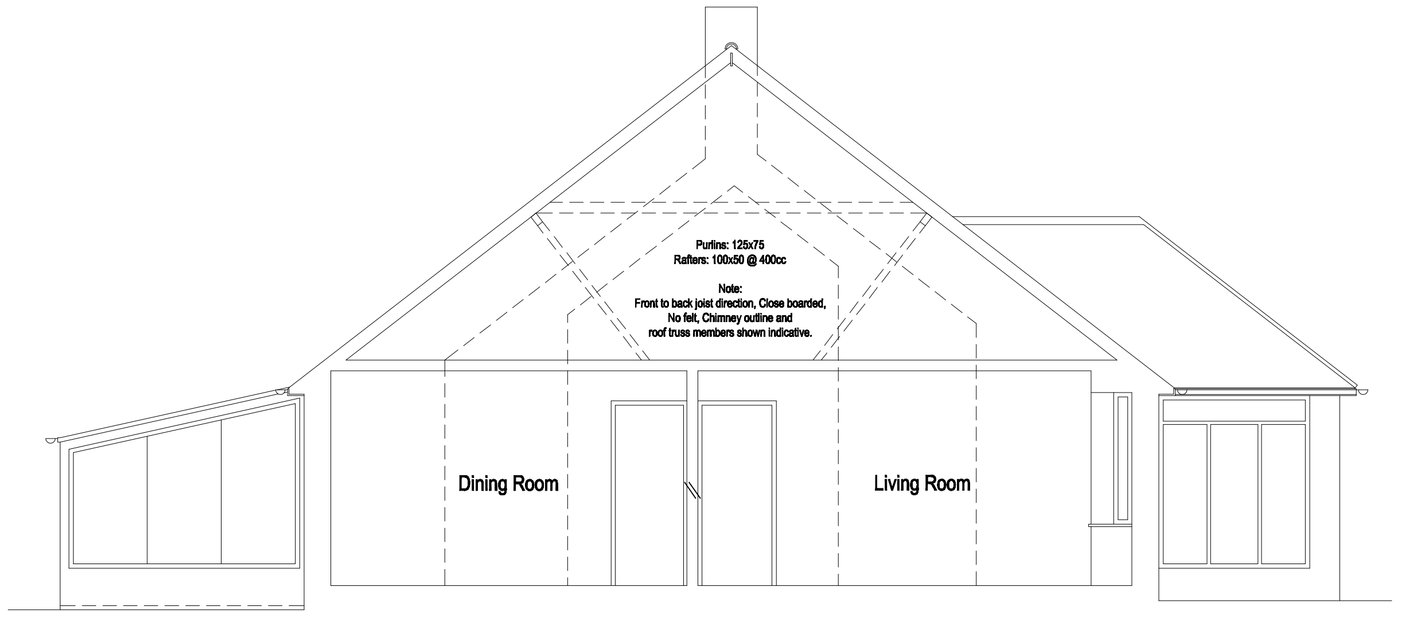

Existing Sectional elevation A-A 1:50

1:100 0 1 2 3 4 5 6 7 8 9 10m

1:50 0 1 2 3 4 5 6 7 8 9 10m

amendments

bpm Architectural Services Limited

client: Mrs Pat Rogers

Project: 24 Seaside Avenue
Lancing
BN15 8BY

Project ref: 1150 Drawing No. 01

drawing title: Existing Plans, Section and Elevations

drawn by: S Ellisdon

date: APR 14 scale: 1:50/100@ A1

bpm (Architectural Services) Ltd.
31 Boundary Road
Hove BN3 4EF
Telephone 01273 412763
www.bpmnet.co.uk
E-mail info@bpmnet.co.uk

Check all dimensions on site before all work is commenced

All goods materials workmanship to conform with current building regs BBS and COP's