


Proposed Front elevation 1:100

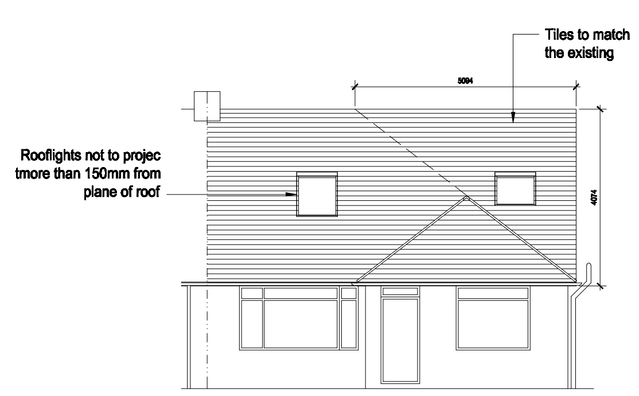


Proposed Side elevation 1:100




Proposed Rear elevation 1:100

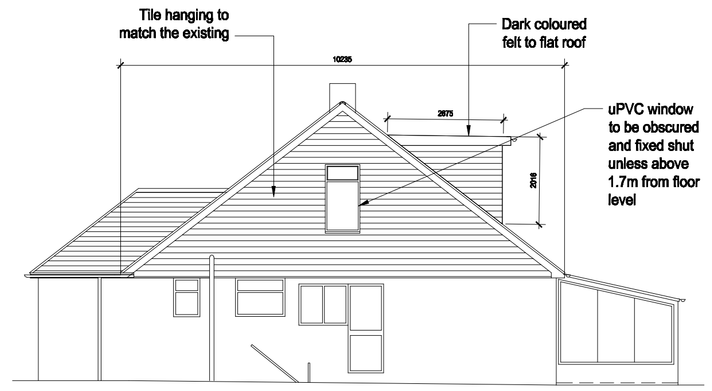


Proposed Side Elevation 1:100

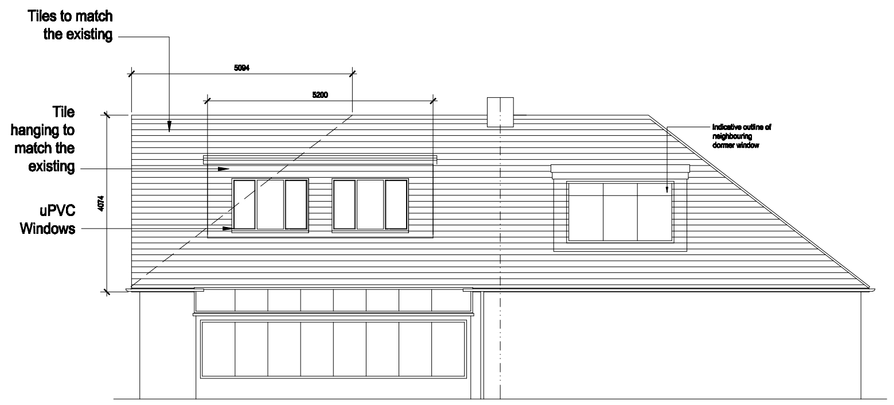


Proposed Ground Floor Plan 1:50

**hip to gable loft conversion**
**= 35.4 cubic meters**

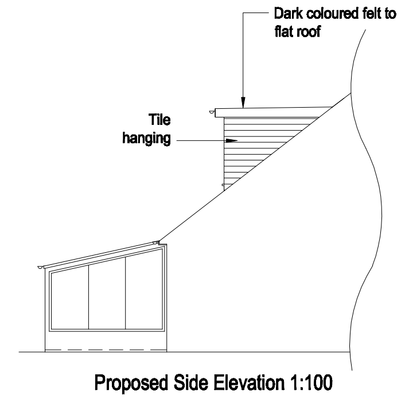Profile of rear dormer = 2.71m²
Length = 5.2m
2.71m x 5.2m = 14.09 cubic meter

Total roof additions
35.4 + 14.09 = 49.49 cubic meters

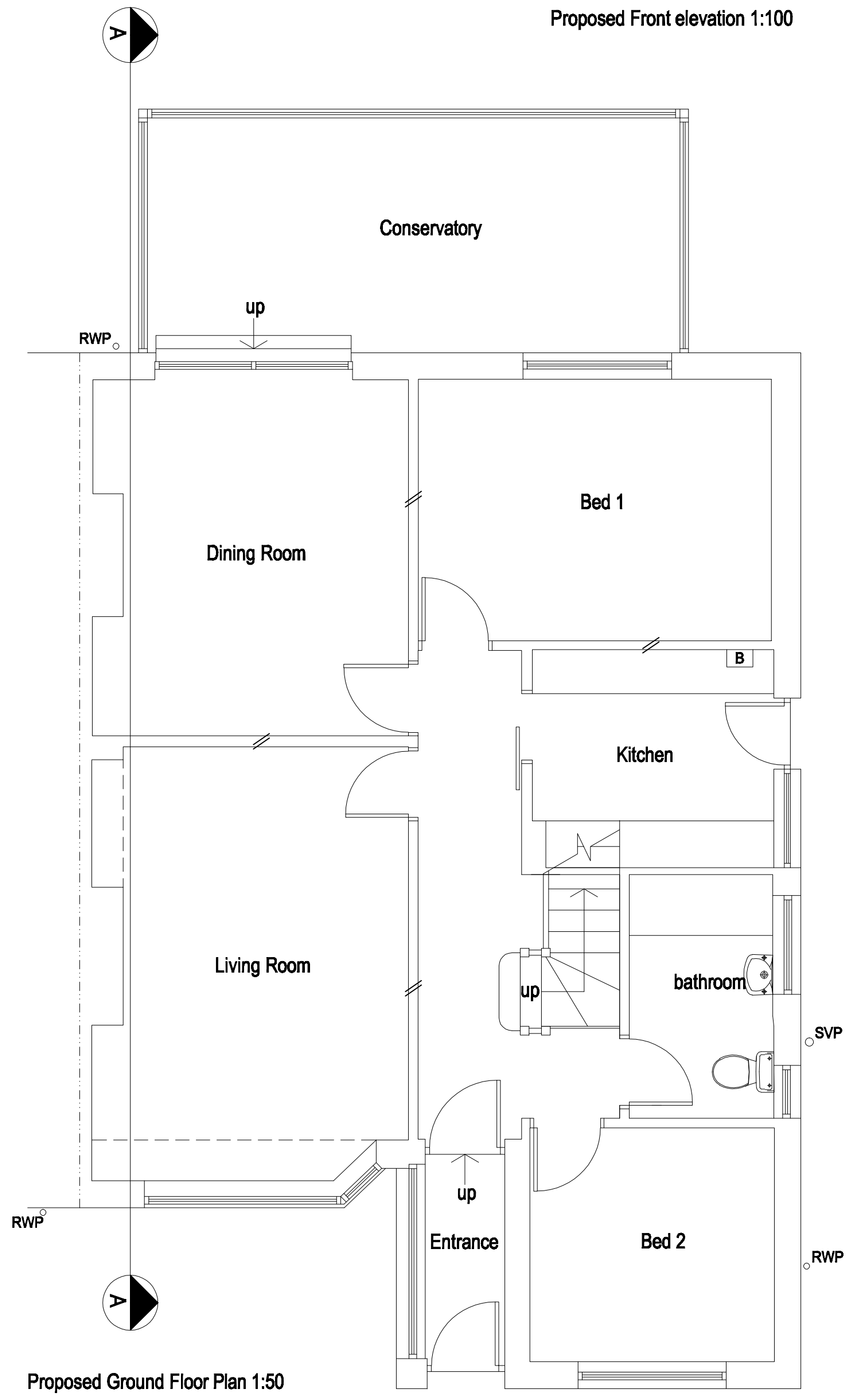


Proposed First Floor Plan 1:50




ProposedSectional elevation A-A 1:50

1:100 0 1 2 3 4 5 6 7 8 9 10m

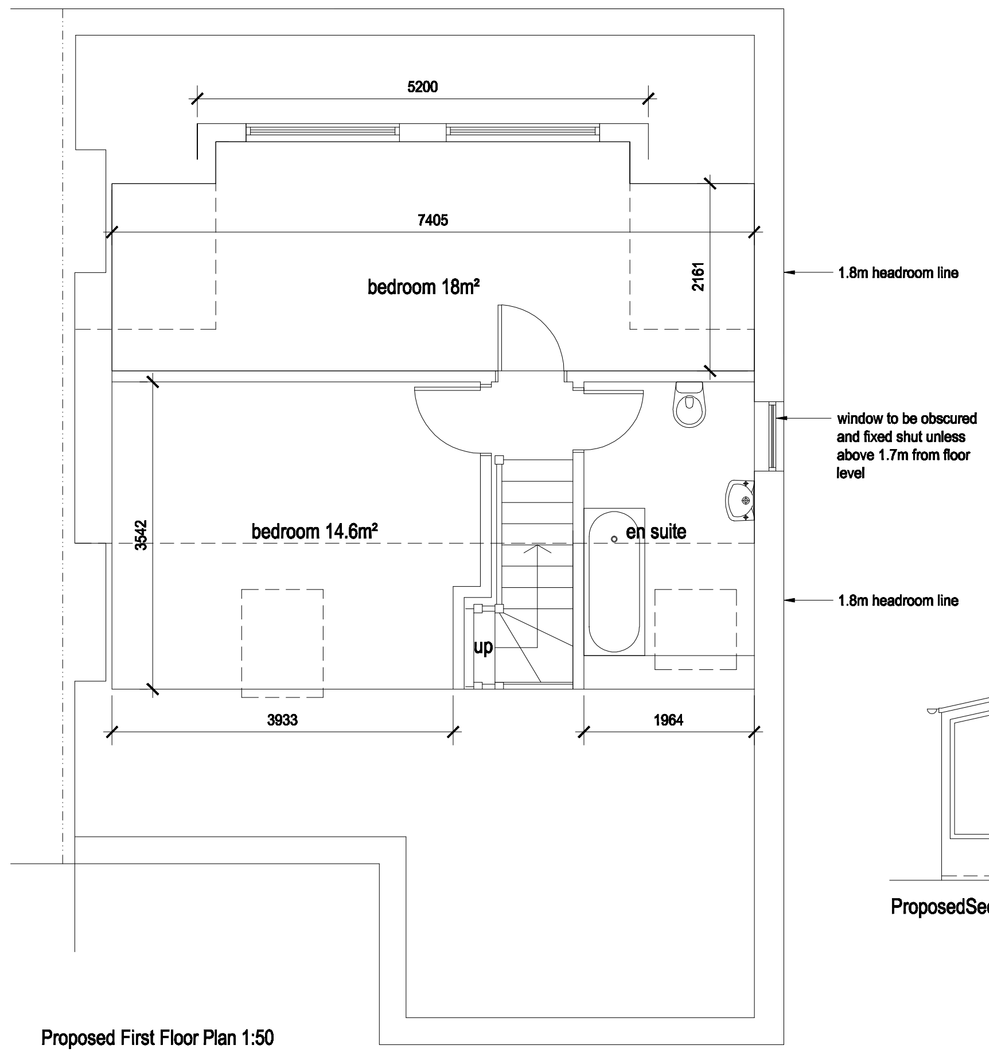1:50 0 1 2 3 4 5 6 7 8 9 10m

amendments

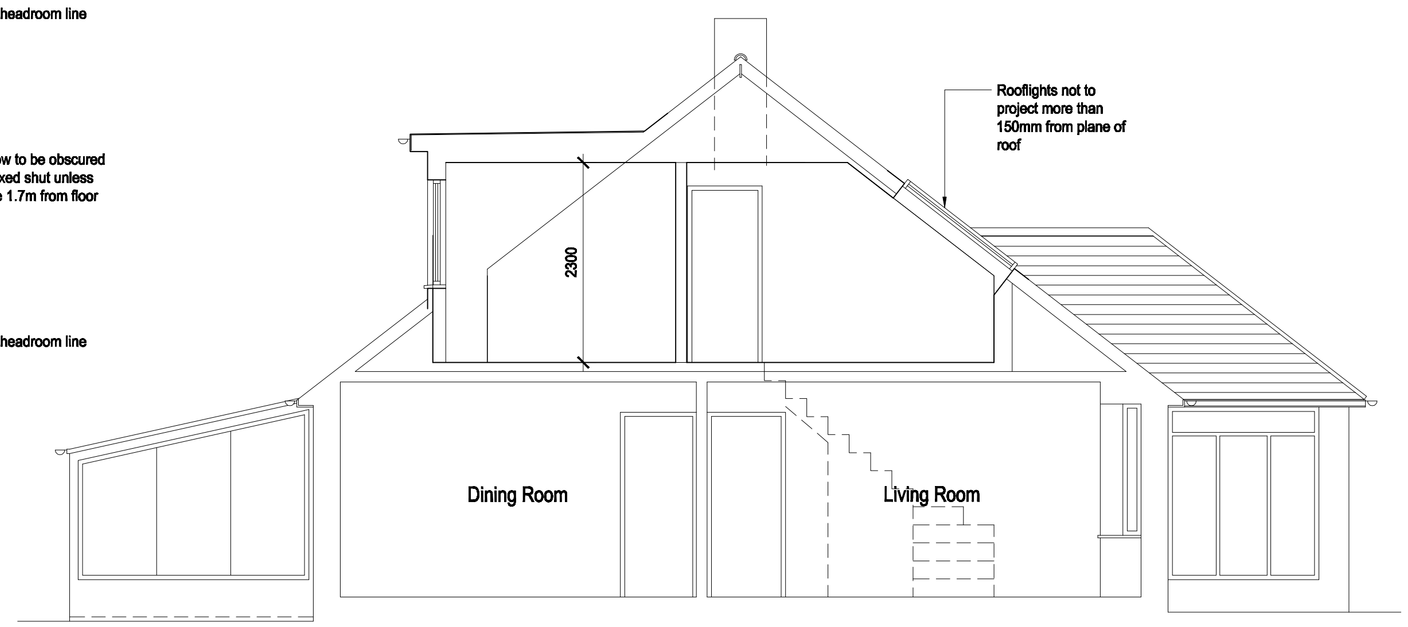bpm Architectural Services Limited

client: Mrs Pat Rogers

Project: 24 Seaside Avenue
Lancing
BN15 8BY

Project ref: 1150 Drawing No. 02

drawing title: Proposed Plans, Section and elevations

drawn by: S Ellisdon

date: APR 14 scale: 1:50/100@ A1

bpm (Architectural Services) Ltd.
31 Boundary Road
Hove BN3 4EF
Telephone 01273 412763
www.bpmnet.co.uk
E-mail info@bpmnet.co.uk

Check all dimensions on site before all work is commenced

All goods materials workmanship to conform with current building regs BSS and COP's