

165 Dominion Road Dropped Curb



Plan Produced for: Worthing Adur Council


Date Produced: 30 Mar 2026

Plan Reference Number: TQRQM26089181603103

Scale: 1:500 @ A4

© Crown copyright and database rights 2025 OS 100042786

165 Dominion Road Dropped Curb

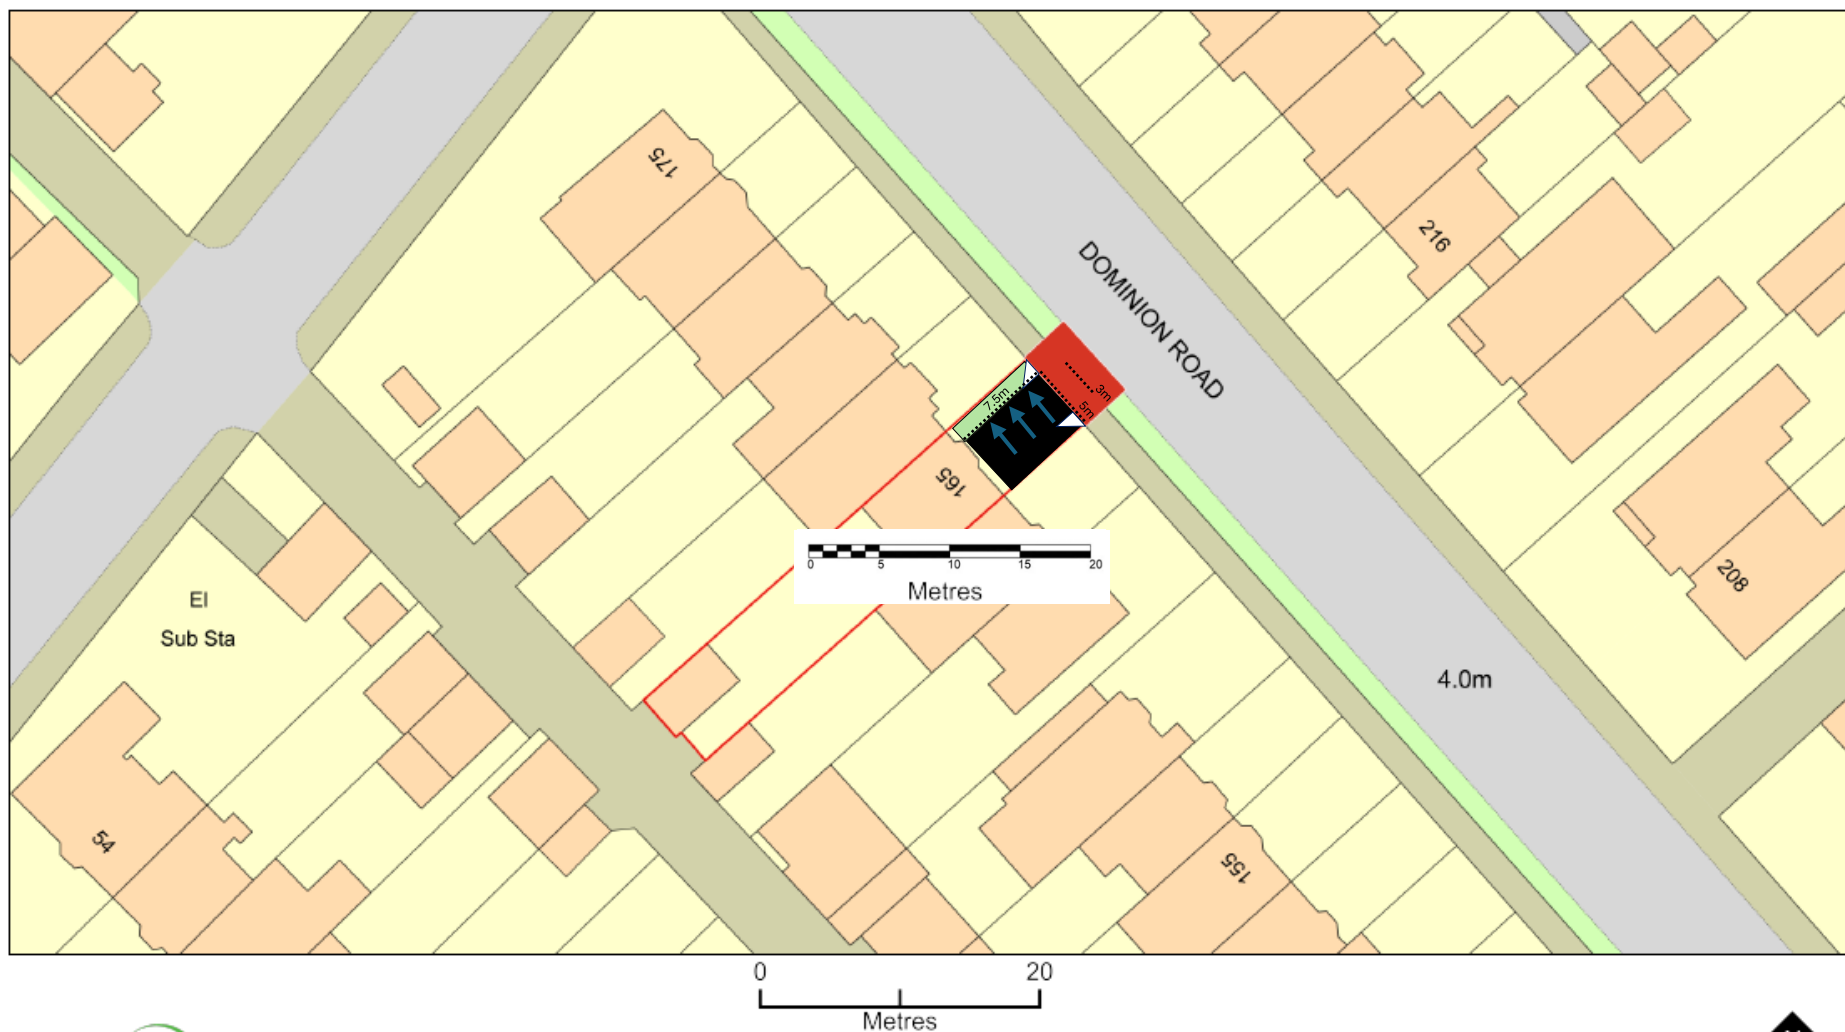

Plan Produced for: Worthing Adur Council

Date Produced: 30 Mar 2026

Plan Reference Number: TQRQM26089181603103

Scale: 1:500 @ A4

© Crown copyright and database rights 2025 OS 100042786