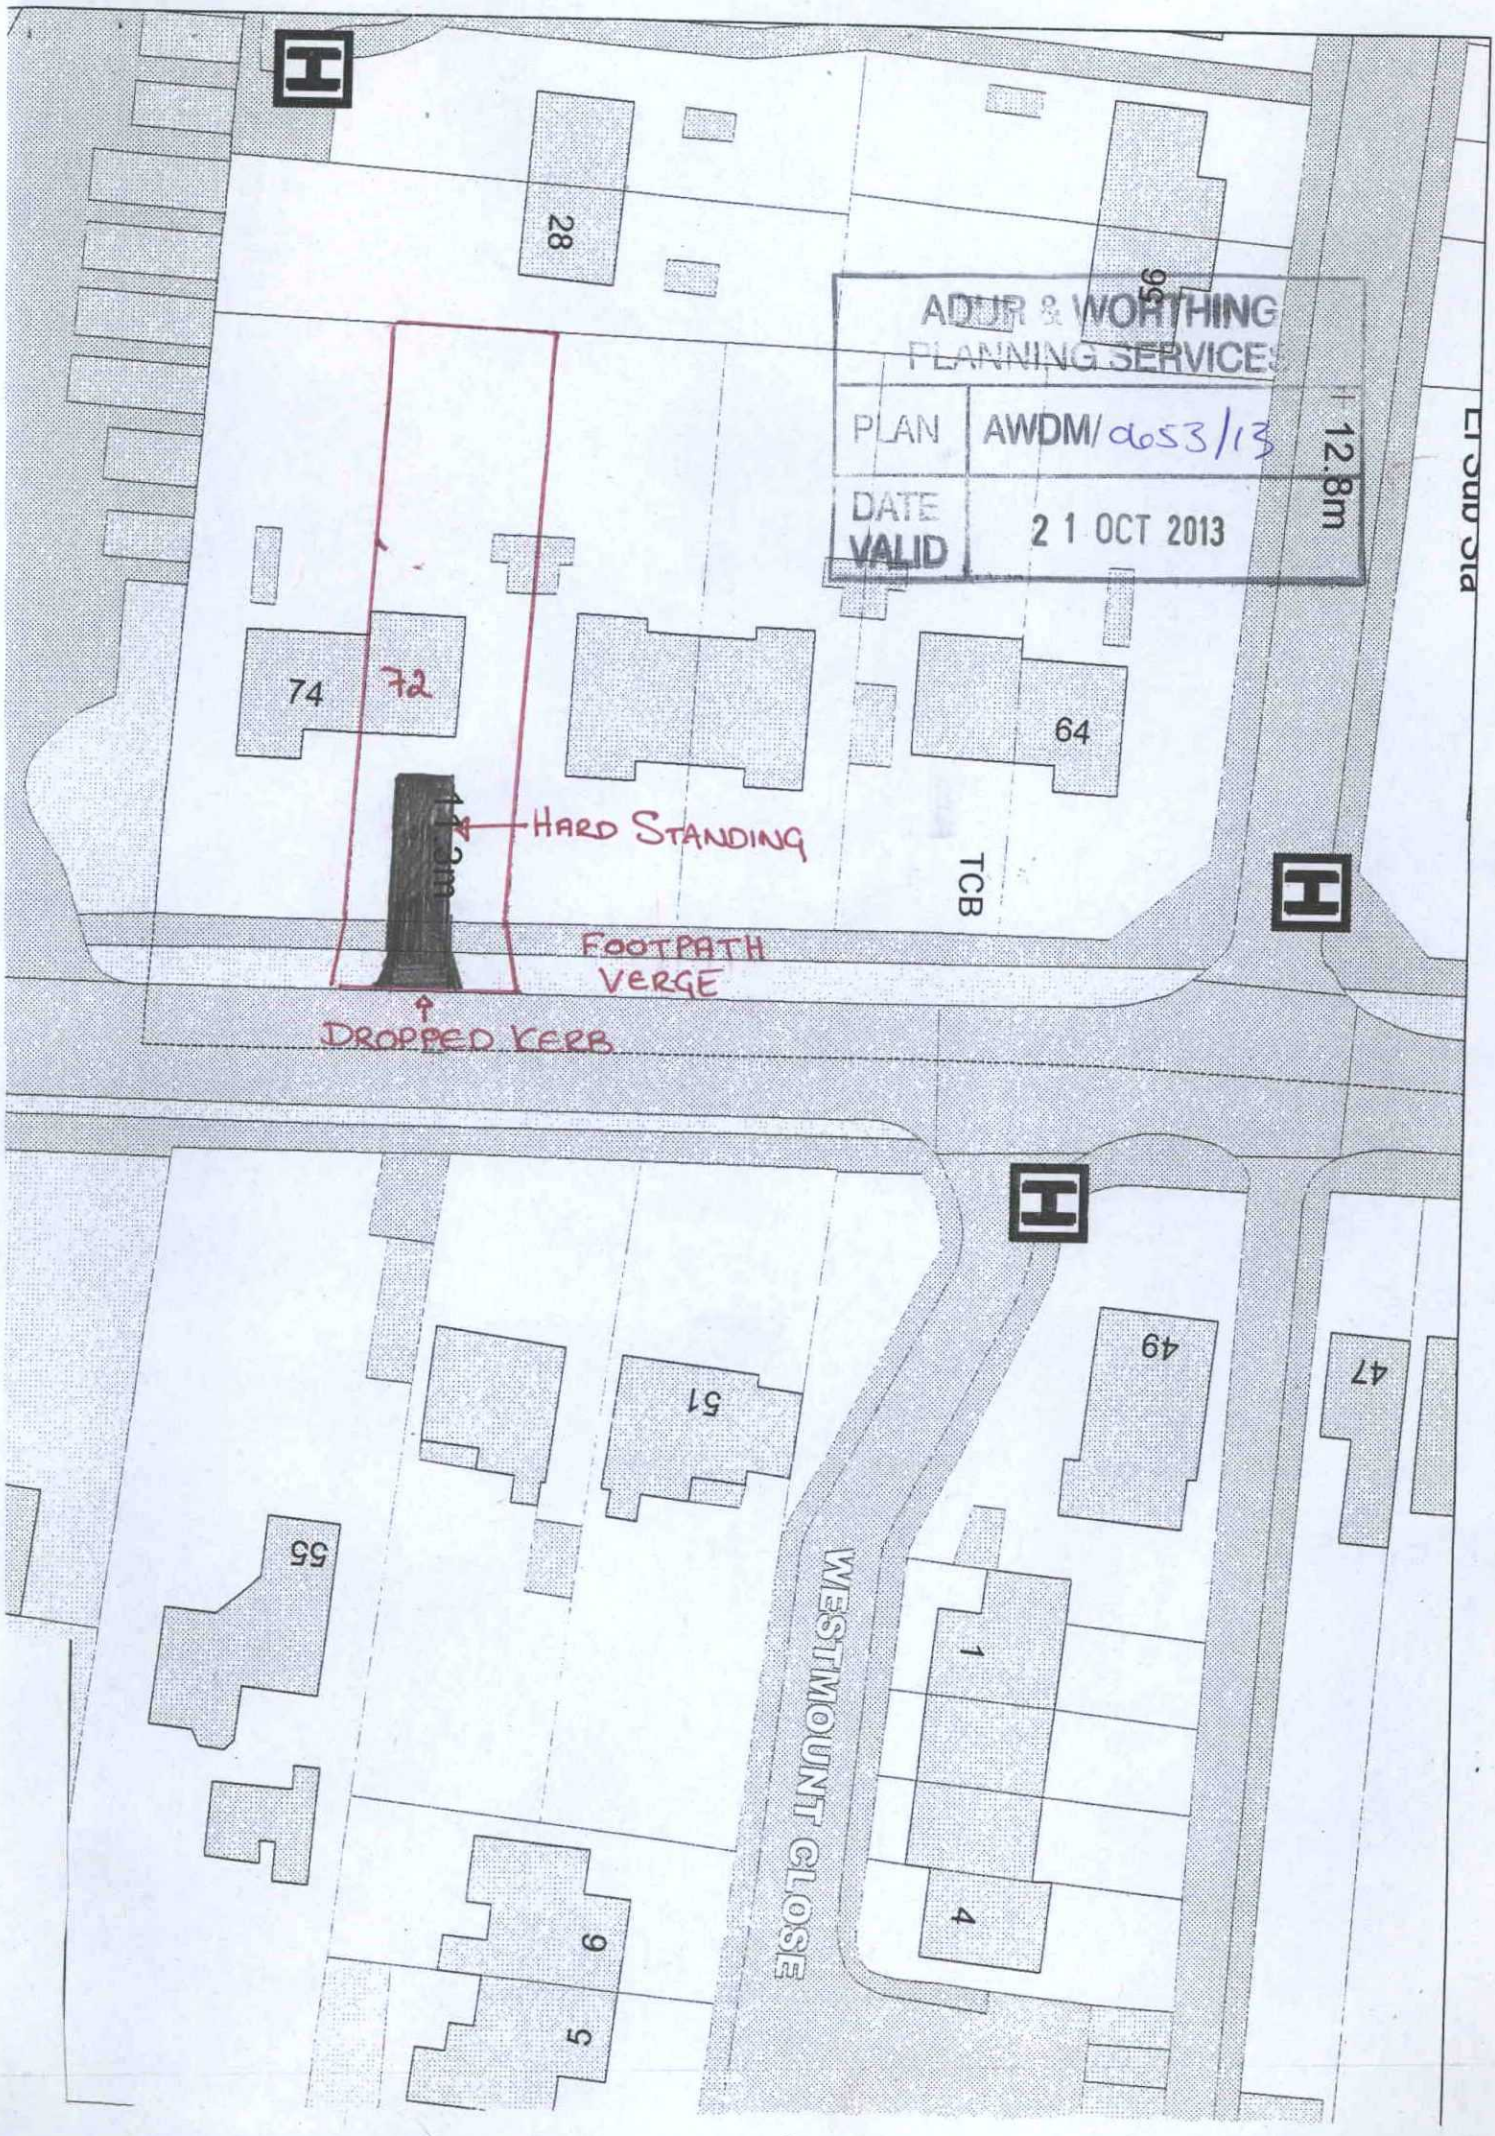

ADUR & WORTHING
PLANNING SERVICES
PLAN AWDM/0653/13
DATE VALID 21 OCT 2013
12.8m
El Sub Sta
28
56
74
72
64
11.3m
HARD STANDING
TCB
FOOTPATH
VERGE
DROPPED KERB
49
47
51
55
WESTMOUNT CLOSE
1
4
9
5