ADUR DISTRICT COUNCIL

WEST SUSSEX

TOWN AND COUNTRY PLANNING ACT, 1990
TOWN & COUNTRY PLANNING (TREE PRESERVATION ORDER)
and (TREES IN CONSERVATION AREAS) REGULATIONS

FOR OFFICIAL USE ONLY	
Appl. No	ADC027607 T/F
Date Received	26 JUL 2007

APPLICATION TO CARRY OUT WORK TO TREES

subject to a Tree Preservation Order/including trees in a Conservation Area (not subject to a Tree Preservation Order)

copies of this form together with 4 copies of a site plan accurately identifying the trees affected by this application should e completed and returned to the Planning Officer. You are advised to read the notes for guidance (overleaf) before completing he form..

ll measurements are to be given in metric (89/617 EEC Directive)

Applicant (In BLOCK CAPITALS)	Agent (if any) to whom correspondence should be sent (IN BLOCK CAPITALS)
ame MR TYSON	Name J. HATCH
ddress ELM CLOSE (Grounds Shoreham.	Address 8 ST GEORGES PL BRIGHTON BN1 4GA
el. No. [redacted]	Tel. No. 07813 676938

Full address or location of the land to which this application relates

ELM CLOSE
SHOREHAM

Particulars of applicants interests in the land on which the trees are growing:

Tree Surgeon
Brighton Tree Specialists

Title of the Tree Preservation Order, Planning Permission or Conservation Area.

IE TREE PRESERVATION ORDER No. 19 162 - 1 - 70 (SC)

LANNING PERMISSION REFERENCE

IE CONSERVATION AREA

Description of trees: (Give particulars of each tree, group of trees or woodlands together with the number of trees involved so that those involved can be easily identified.)

Holme Oak x 1

Extent and type of operation (give details of the works for which permission is required):

Lift Lower canopy
and remove Suckers

P.T.O.

C.P. 13

7. If applicable, state how the selective works are marked for identification purposes:

—

8. For what reason is the application made?

Maintenance

9. Have you/the applicant any proposals for replanting? If so, give details:

(See Note (d))

—

I/We apply for permission to carry out works to the trees described in this application and indicated on the attached plans.
(Delete where not applicable)

Dated 2 May 07 Signed [redacted] Applicant/Agent:

NOTES

a) In all cases, plans should be submitted with this application in order that the trees in question can be accurately identified. (4 copies are required). The plans should also clearly indicate the site to which the application relates edged in red.

b) Where selective felling is to be carried out or isolated or hedgerow trees are to be felled, the trees to be felled should be accurately marked on a plan to a scale not less than1:2500.

c) When a wood or portion of wood is to be clear felled, a plan to a scale of 1:10000 metric showing the boundary of the area to be felled and the acreage involved is required.

d) In most cases where felling is proposed a certain amount of replanting is likely to be a requirement of any consent which may be granted.

e) Any additional information in support of your proposal may be included in a letter accompanying the application, if you so wish.

f) Forms and plans should be sent to The District Planning Officer, Adur District Council, Civic Centre, Ham Road, Shoreham-by-Sea, West Sussex. BN43 6PR

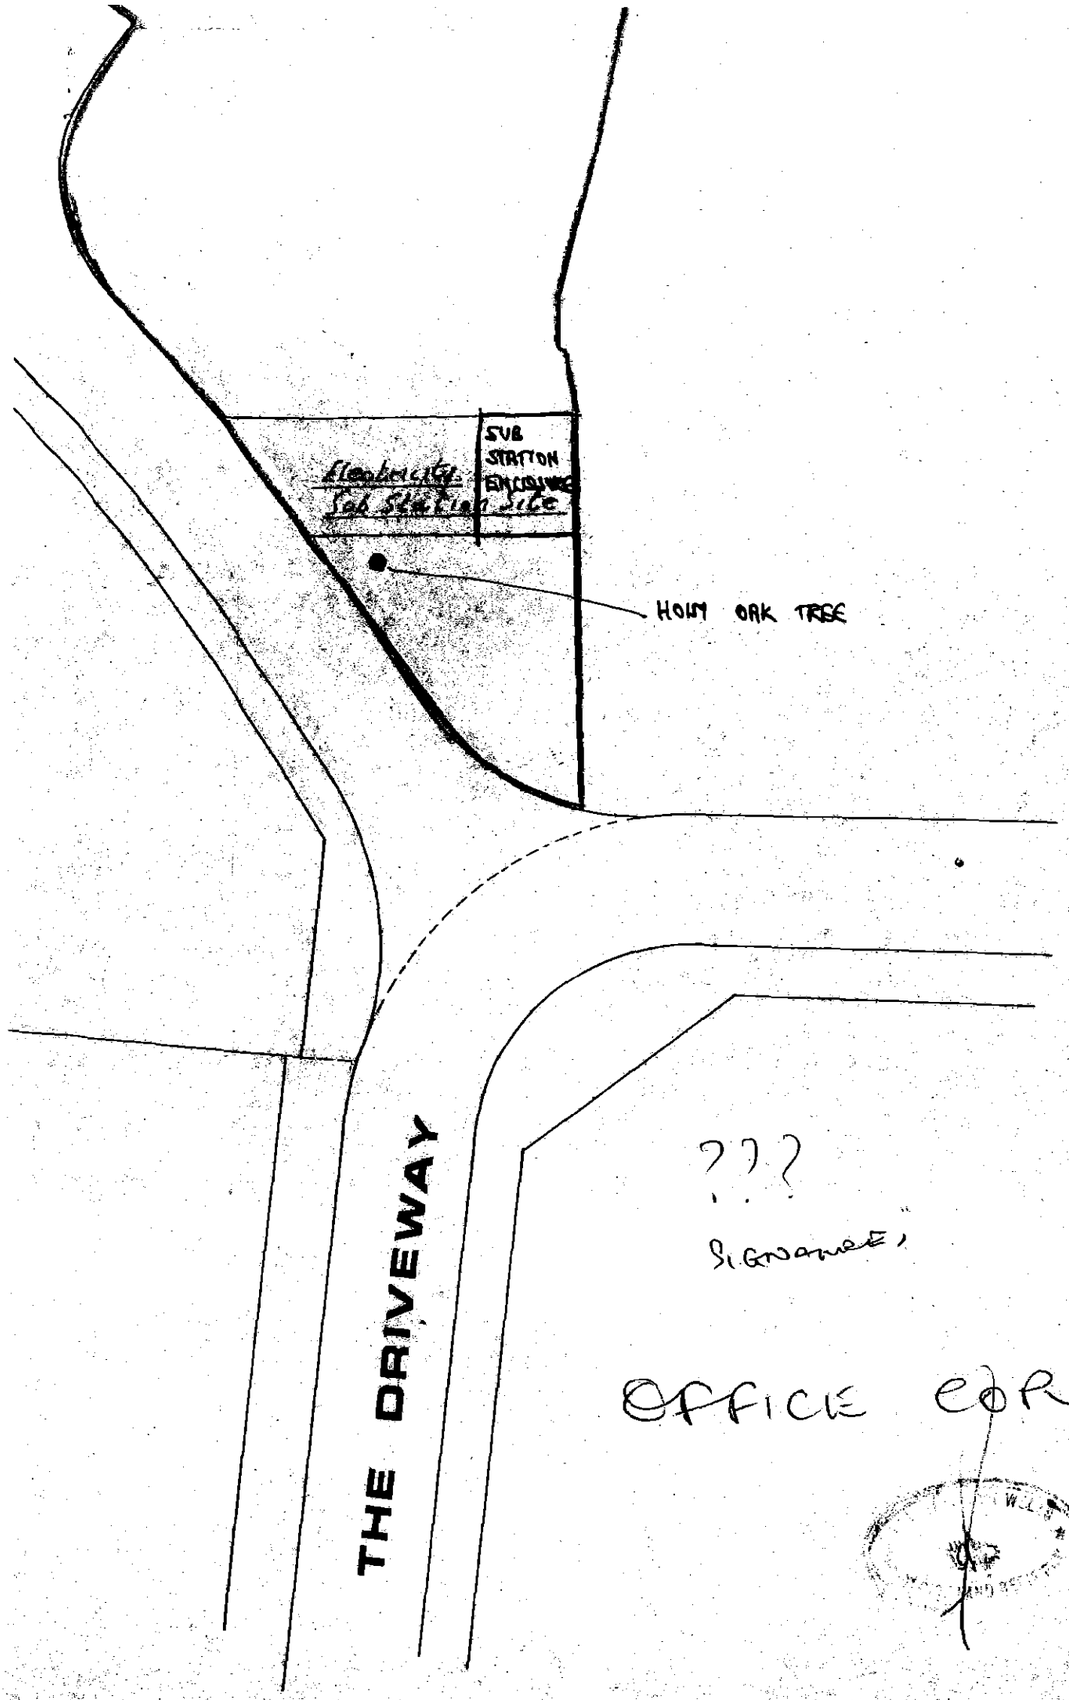

???

SIGNAMENT

OFFICE COPY

WSX DIST 500 COUNCIL
PLANNING

PLAN No.	AD027407
DATE RECEIVED	26 JUL 2007

KEY:-

T — denotes plot boundaries with "T" showing boundary responsibility.

denotes areas to be maintained by a Residents Company.

Amendments:-
A). Road layout revised. 11/6/73
B). boundary between plots 4 & 5 revised. 5/12/73 DCW

HOMEMAKERS for Saltdean Estate Co. Ltd.
Marine Drive, Saltdean, Brighton. tel: Brighton 31053-4-5

Title
Conveyance plan, Little Buckingham Estate, Shoreham, Sussex.

Drawn by D.C.WILLIAMS.	Job No.	Drg No.
Scale 1:250	195	8 B.
Date 19/10/72		

7

6

8

P.O.S.

9

5

10

11

Electricity Sub Station Site

HOLM OAK TREE

PLANNING

PLAN No. A2d0276b7

DATE 26 JUL 2007