DO NOT SCALE FROM THIS DRAWING



West Elevation | **South Elevation** | **East Elevation**

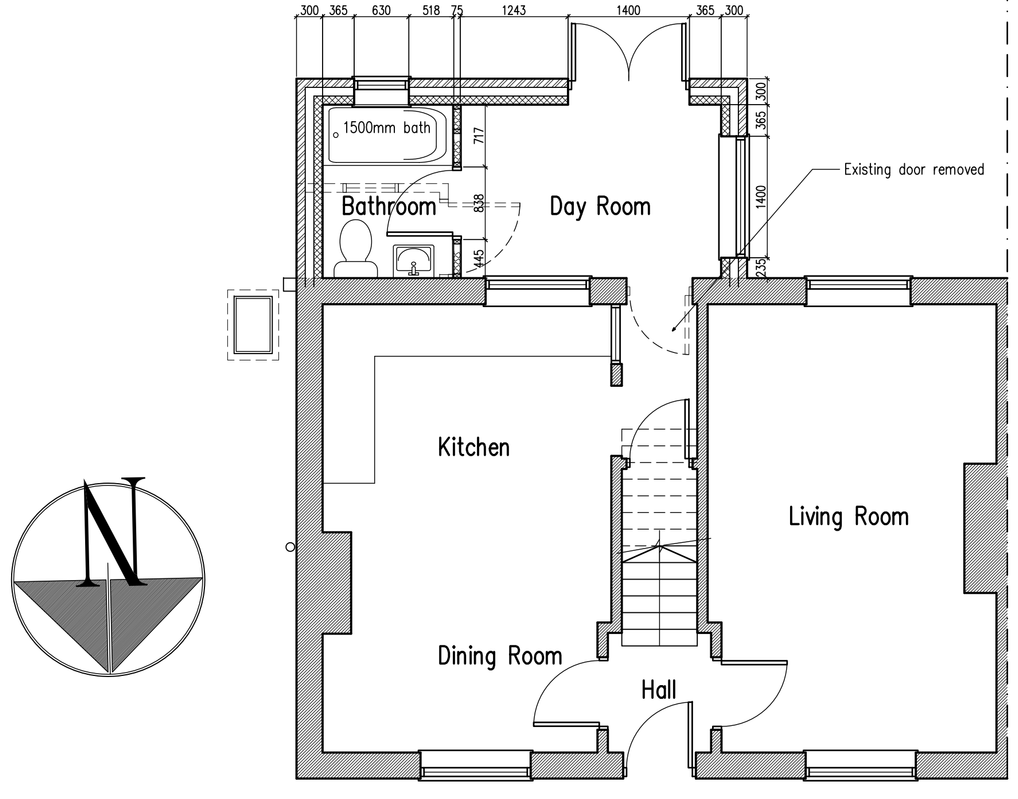

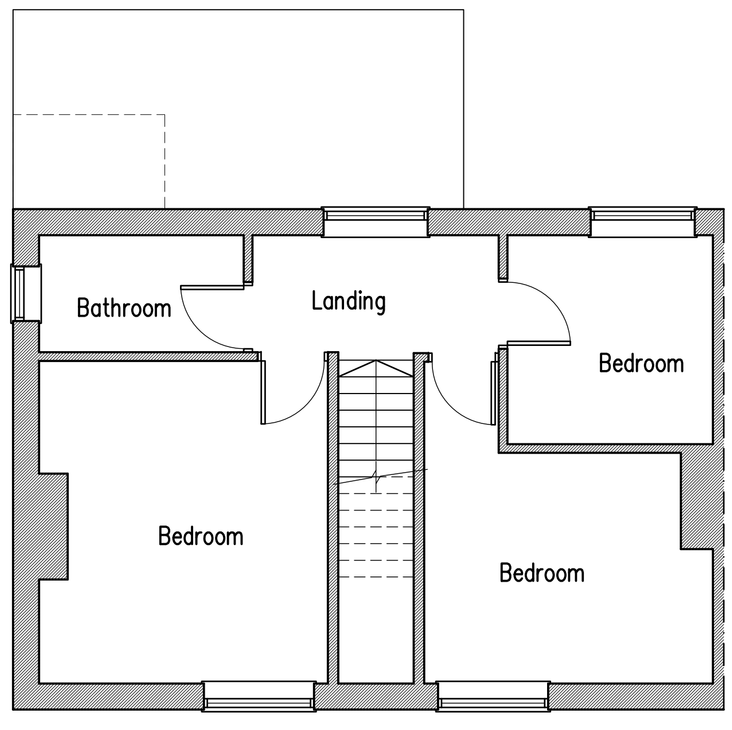

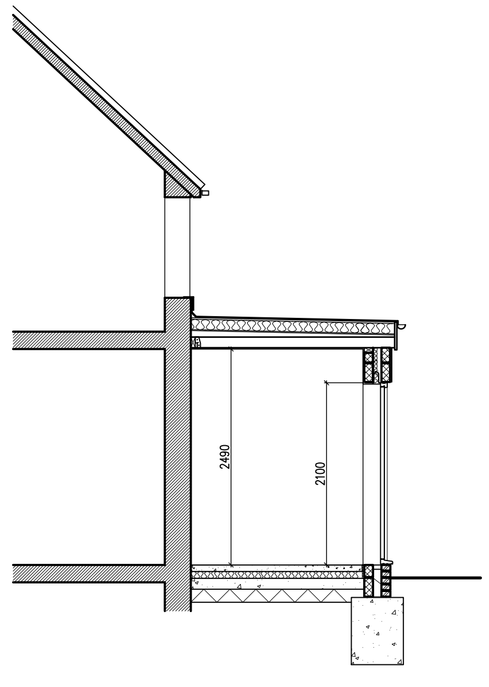

Ground Floor Plan | **First Floor Plan** | **Typical Section**

1m 2m 3m 4m 5m 6m 7m 8m 9m 10m
1:50 Scale Bar

A	28.07.21
Amended design	

Proposed Single Storey Rear Extension at: 128 Gordon Road, Shoreham-By-Sea

rja Planning & Building Consultants Ltd.
1st Floor
10 High Street
Shoreham-By-Sea
West Sussex BN43 5DA
t: 01273 467297 mob: 07971 375739
e: rex@rjapbc.co.uk web: www.rjapbc.co.uk

Chartered Institute of Architectural Technologists

PROJECT: 128 Gordon Road, Shoreham-By-Sea
DRAWING TITLE: Proposed Floor Plans, Section & Elevations
CLIENT: Mr & Mrs Vincent
DWG NO: 19771-01
REVISION: A
SCALE: 1:50 @ A1
DATE: 09.12.19+
DRAWN: rex