

Front Elevation

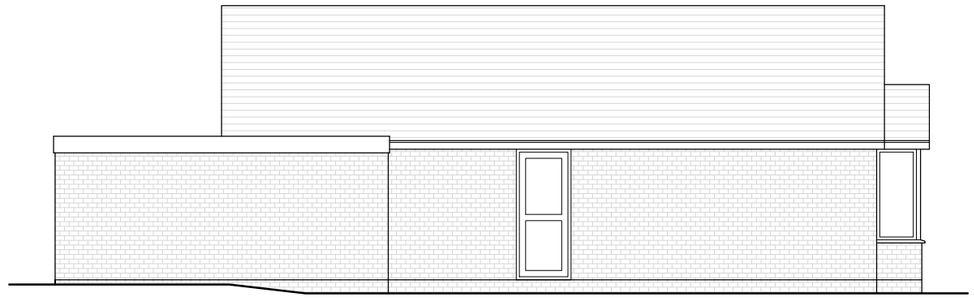

Side Elevation

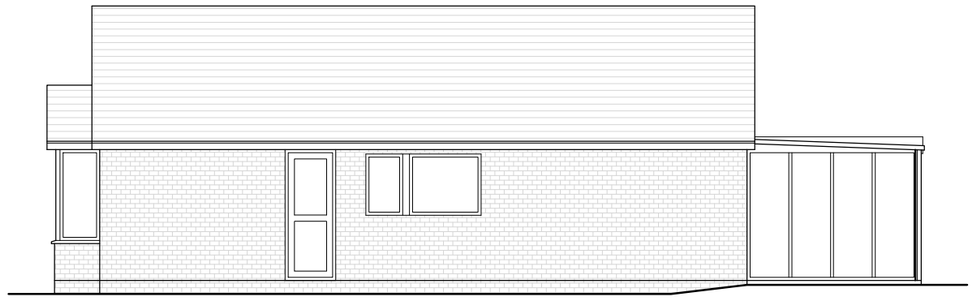

Side Elevation



Rear Elevation

Rev.	Date	Amendments

Consultant

Lusted Design
54 Ingrams Way
Hailsham
East Sussex BN27 3NP
Tel : 01323 843235
Mob : 07951 279022

Job Title

PROPOSED SINGLE STOREY REAR EXTENSION AT 9 MANOR WAY LANCING

Drawing Title

EXISTING ELEVATIONS

Drawn	Drawing Number	Rev.
AH	1890/01	
Scale 1:100 @A3		
Date OCT 2018		