0 1 2 3 4 5m
1:50

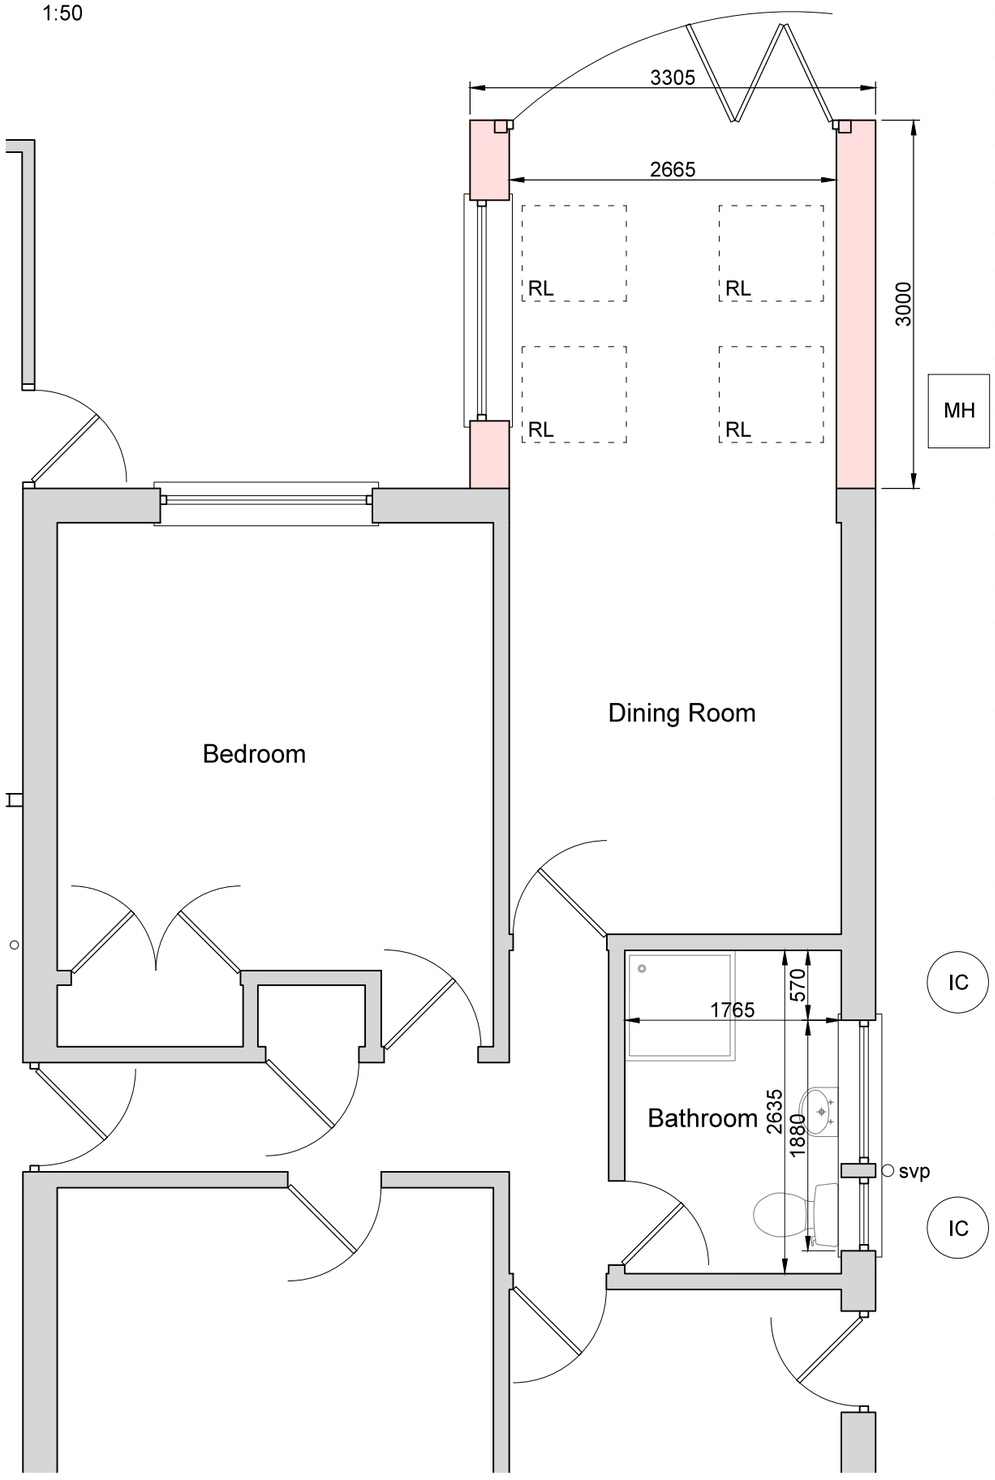



Floor Plan

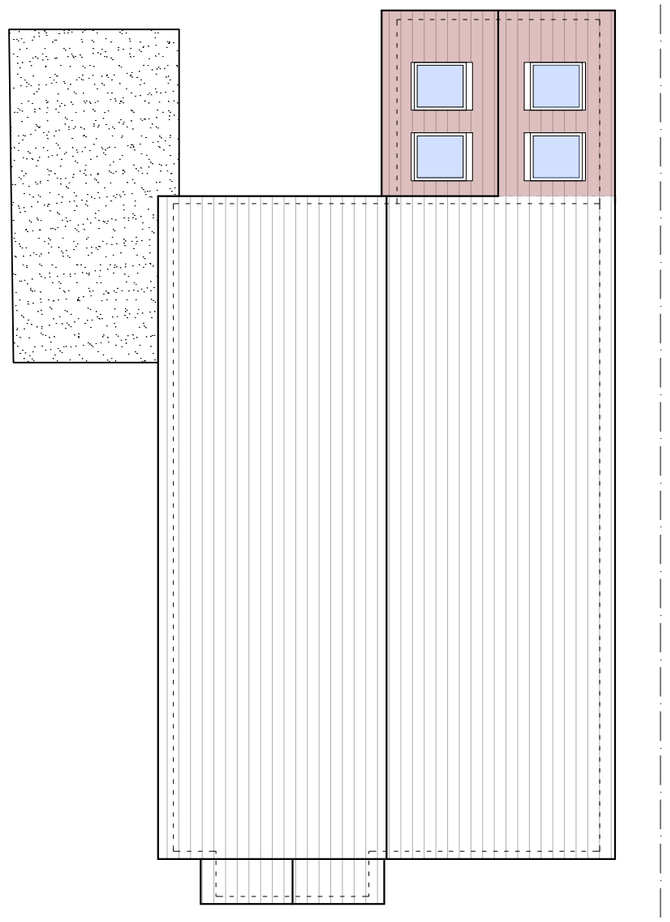

Roof Plan

Check dimensions on site

0 1 2 3 4 5 10
1:100

Rev.	Date	Amendments

Consultant
Lusted Design
54 Ingrams Way
Hailsham
East Sussex BN27 3NP
Tel : 01323 843235
Mob : 07951 279022

Job Title
PROPOSED SINGLE STOREY REAR EXTENSION AT 9 MANOR WAY LANCING

Drawing Title
PROPOSED PLANS

Drawn	Drawing Number	Rev.
AH	1890/04	A
Scale 1:50 1:100 @A3		
Date OCT 2018		