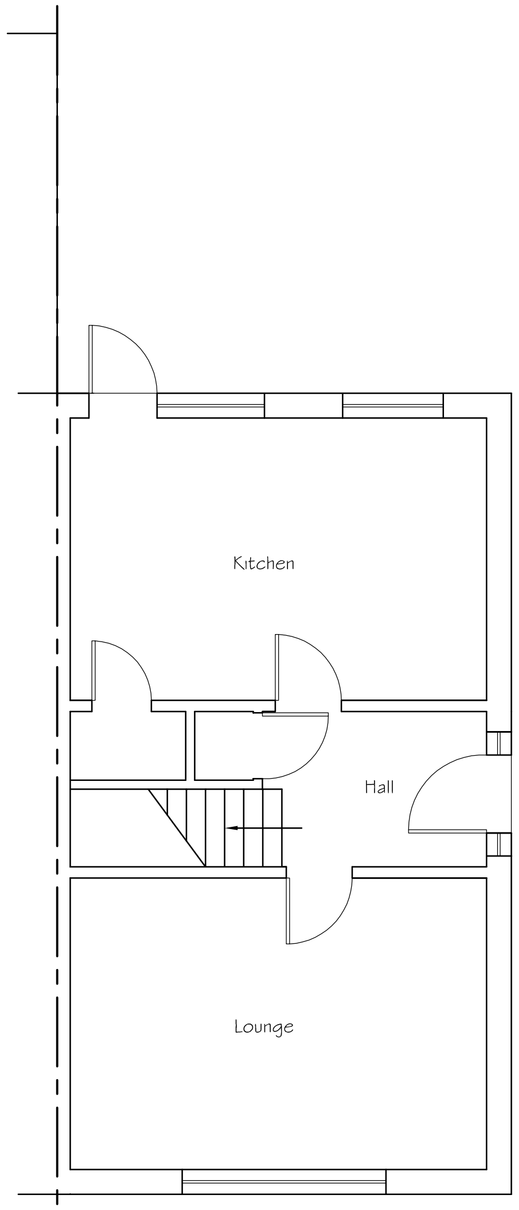

Existing Ground Floor Plan

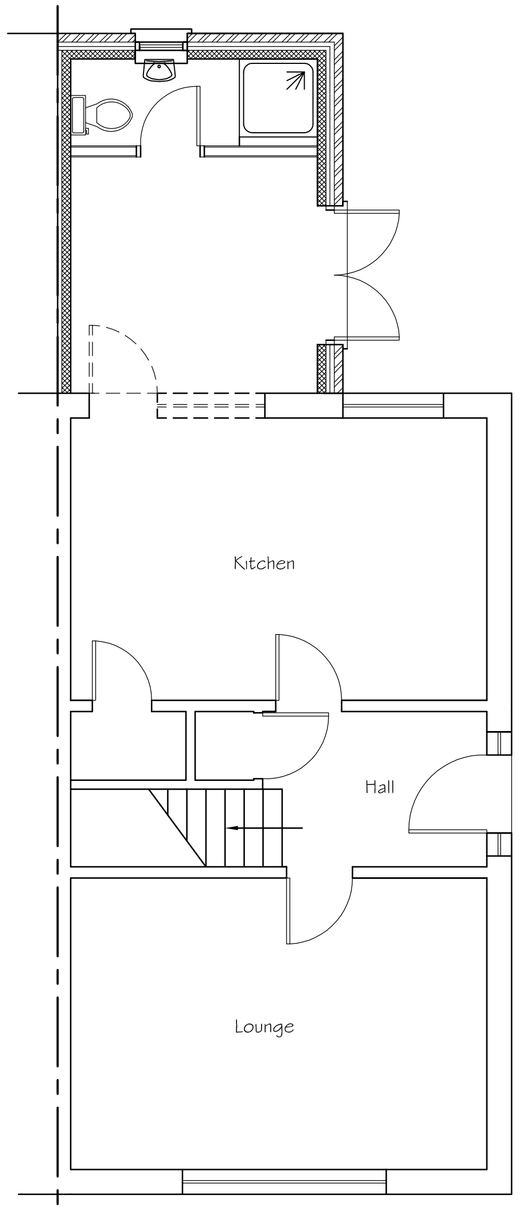

Proposed Ground Floor Plan

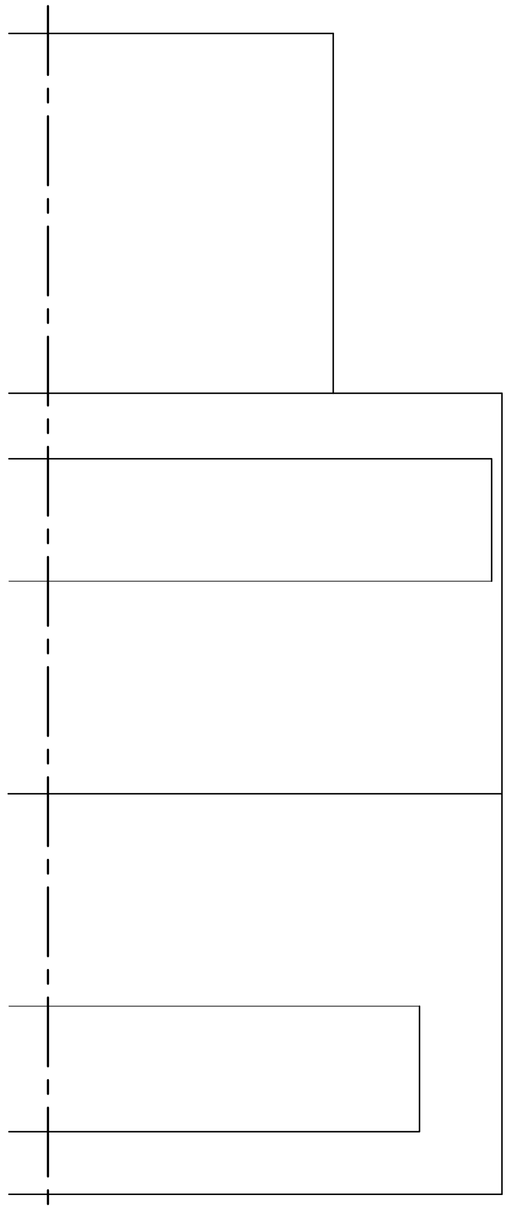

Proposed Roof Plan



SCALE 1:50

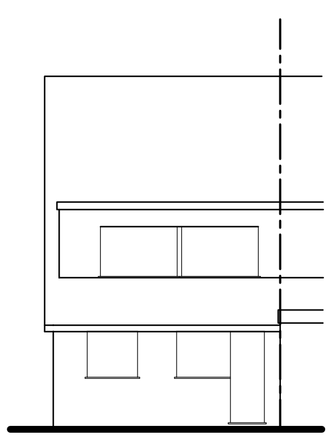

Existing Rear (East) Elevation

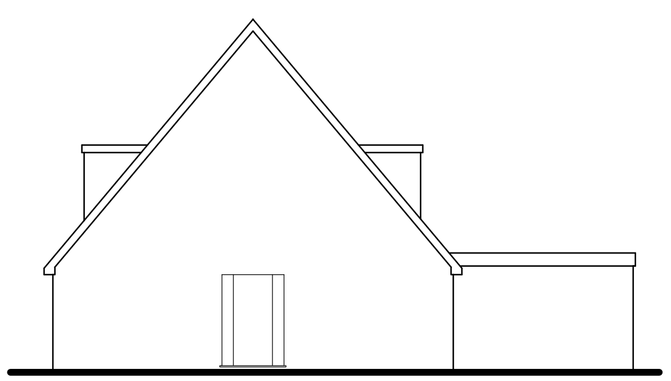

Existing Side (South) Elevation

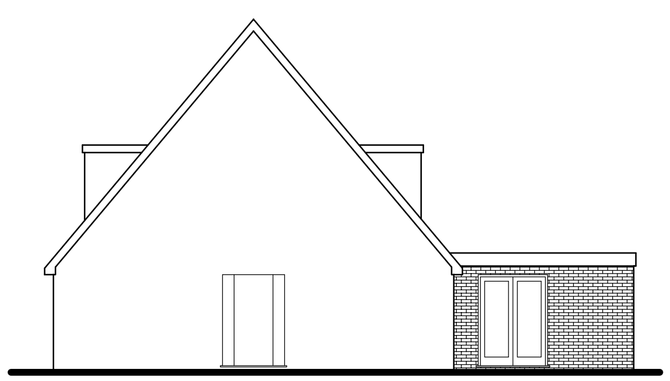

Proposed Side (South) Elevation

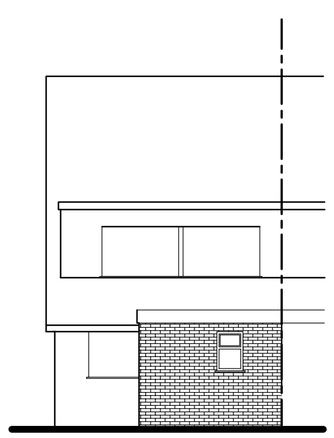

Proposed Rear (East) Elevation

SCALE 1:100

Tony Rogers
Building Consultants
Address: 40 Dawn Crescent, Upper Beeding
West Sussex, BN44 3WH
Telephone: 01903 815225 Fax: 01903 815225

Rev.	Date:	Revision Description:

Client: Mr I Grise

Address: 12 Fennel Walk
Shoreham
West Sussex
BN43 6JD

Project: Proposed single storey rear extension

Scale: 1:50 1:100
Paper Size A1

Date: October 2018

Drawing No: 16/1297/03

Drawn By: AWR

Revision: