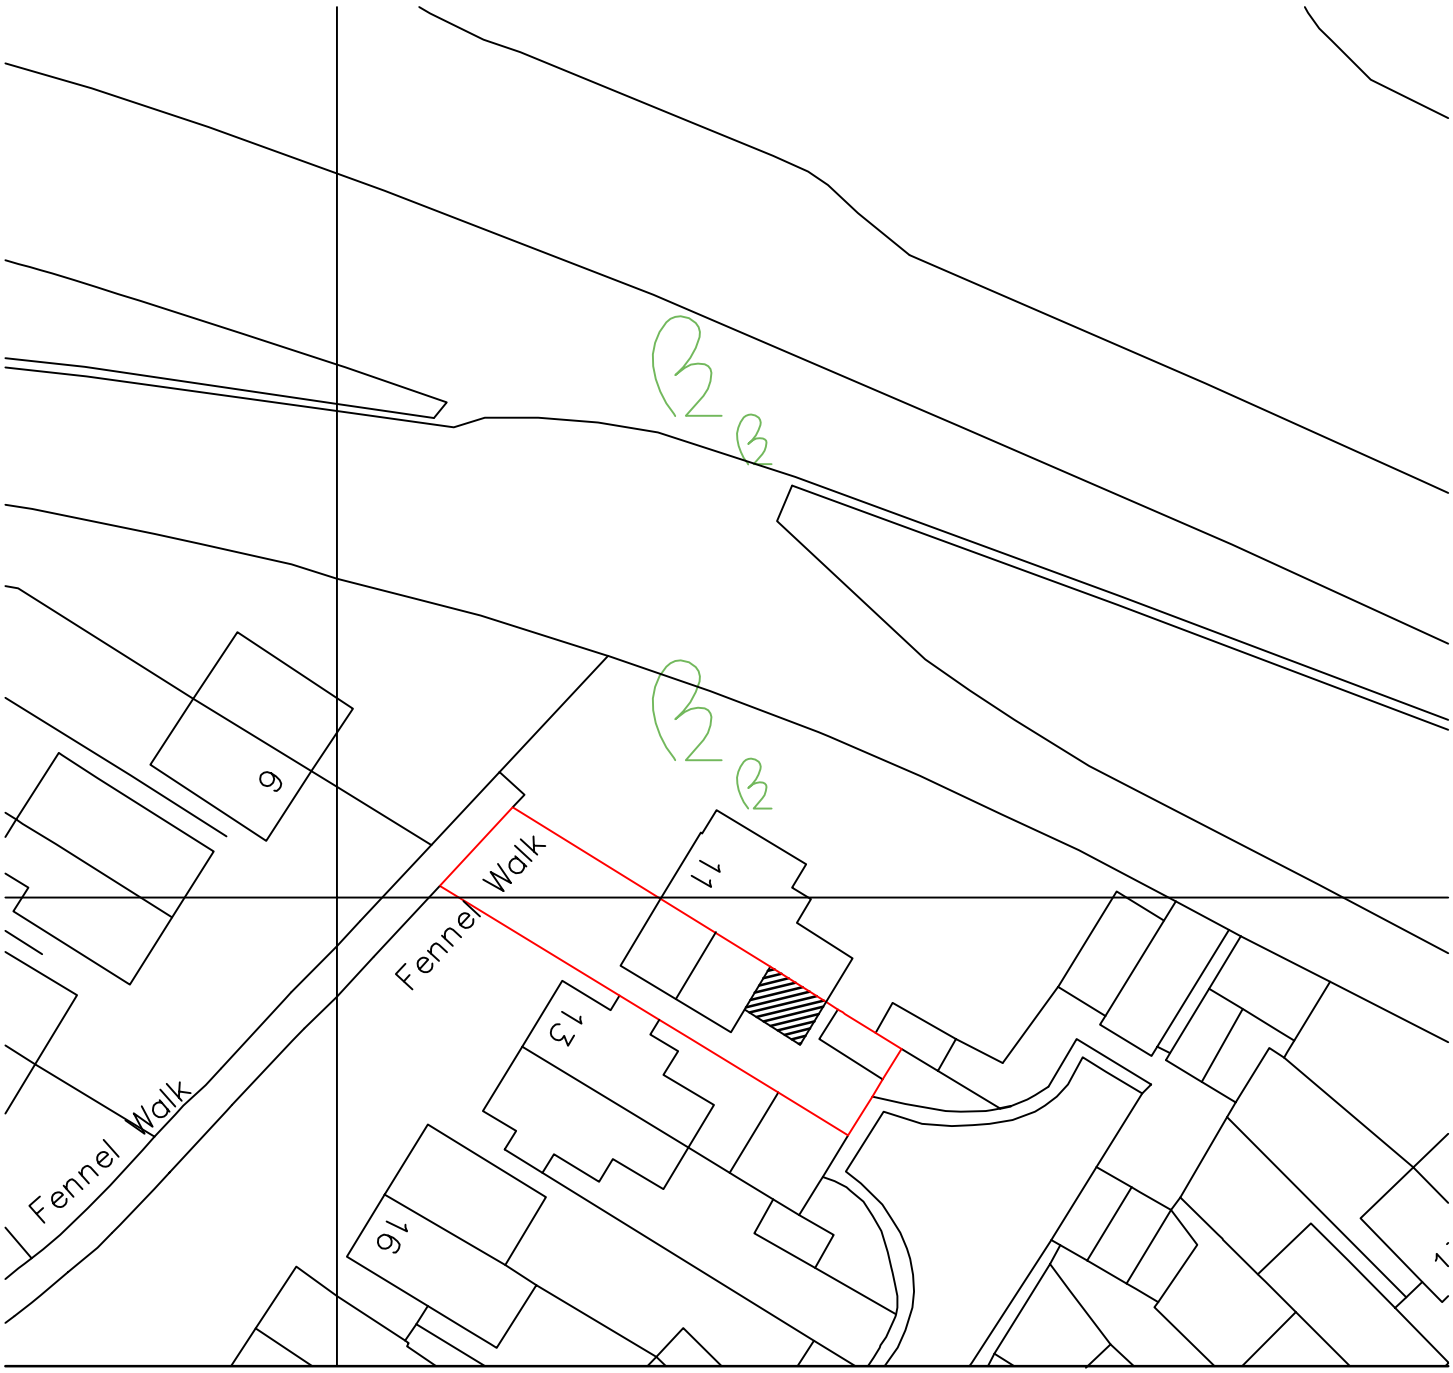

0 20 40 60 80

Metres

N

12 Fennel Walk
Shoreham
Scale 1:500
A4 Paper