NATIONAL MAP CENTRE

OS Plan B&W

Anglian Home Improvements
Raising the standard.

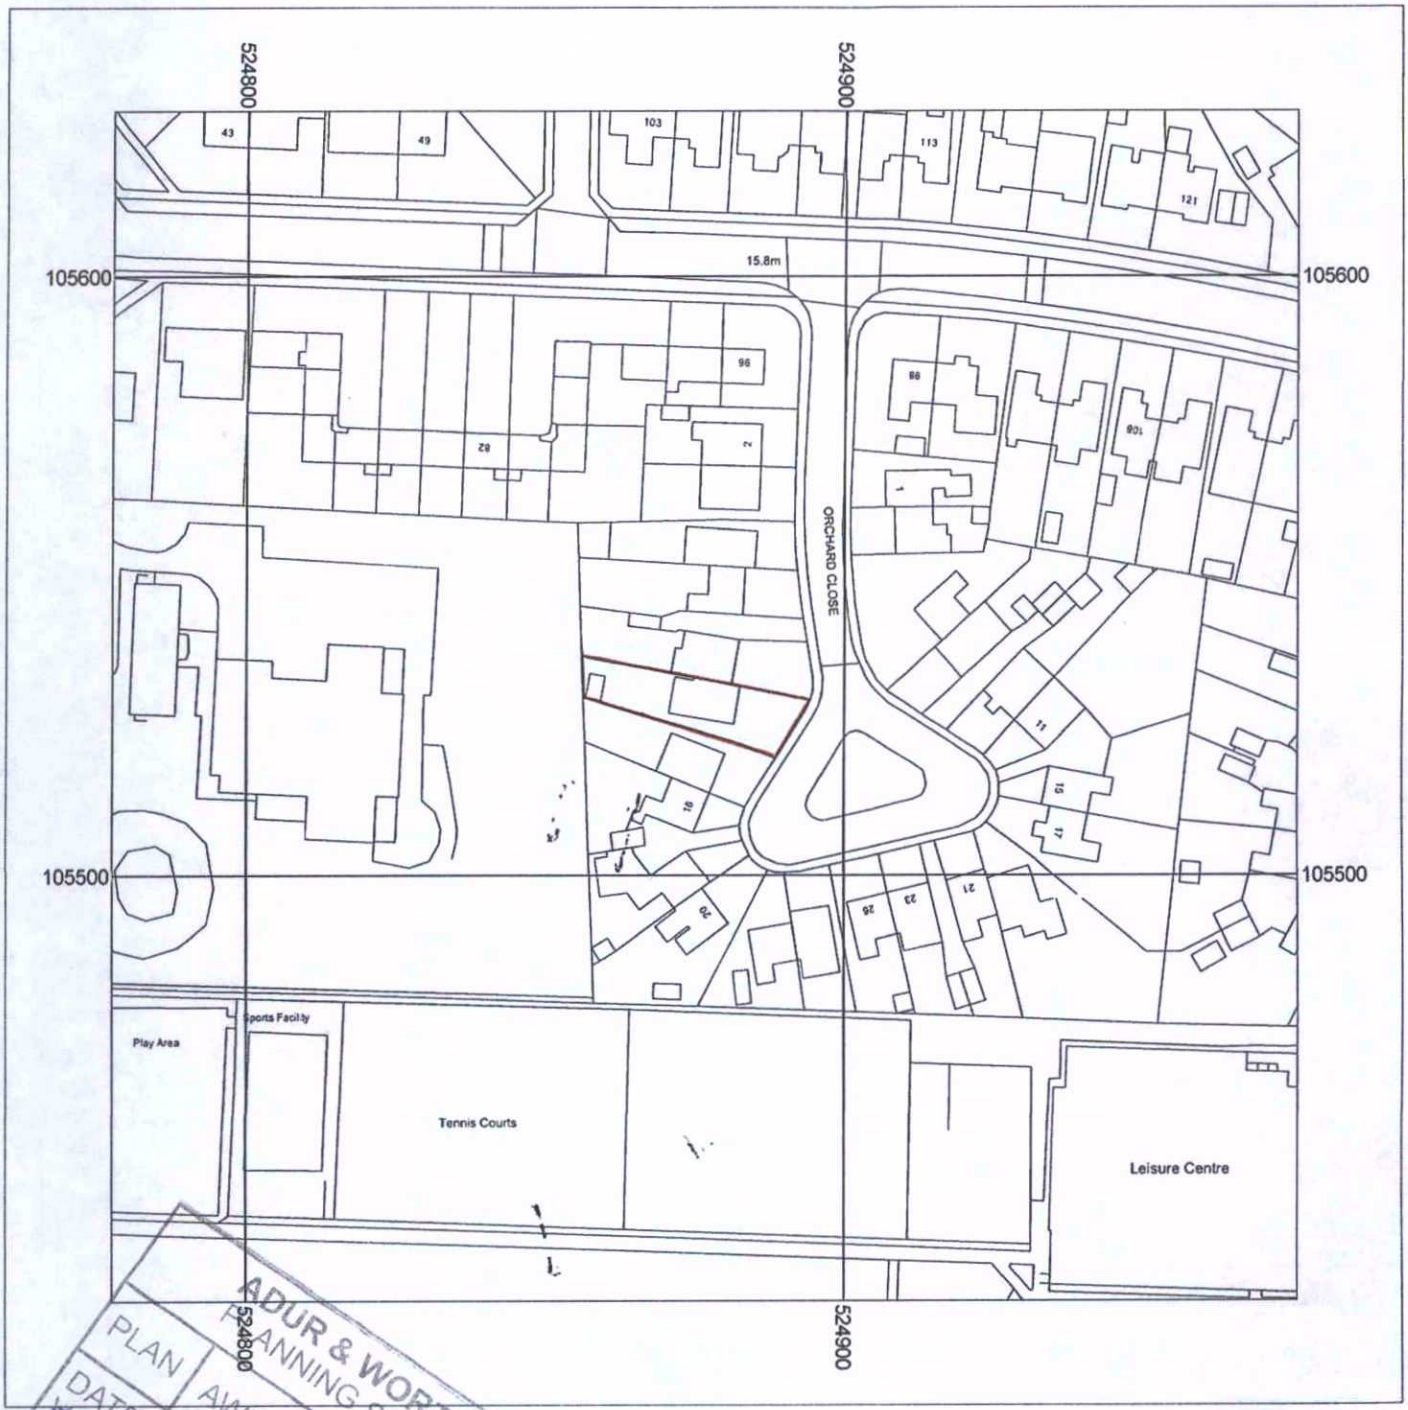

ADUR & WORTHING PLANNING SERVICES
PLAN AWDM/1105/16
DATE VALID Rec'd 6/9/16

Metres
0 5 10 20 30 40 50

Scale: 1:1250

Map data

09990710

12 Orchard Close
Southwick
Brighton
East Sussex
BN42 4NJ

Supplied by: Anglian Conservatories
License number: 100031961
Produced: 19/07/2016
Serial number: 1708913

Plot centre co-ordinates: 524877,105528
Download file: 09990710.zip
Project name: 09990710

Produced from the Ordnance Survey National Geographic Database and incorporating survey revisions available at this date. © Crown copyright 2016. Reproduction in whole or in part is prohibited without prior permission of the Ordnance Survey. Ordnance Survery and the OS symbol are trade marks. The representation of a road, track or path is no evidence of a right of way. The representation of features as line is no evidence of a property boundary.