
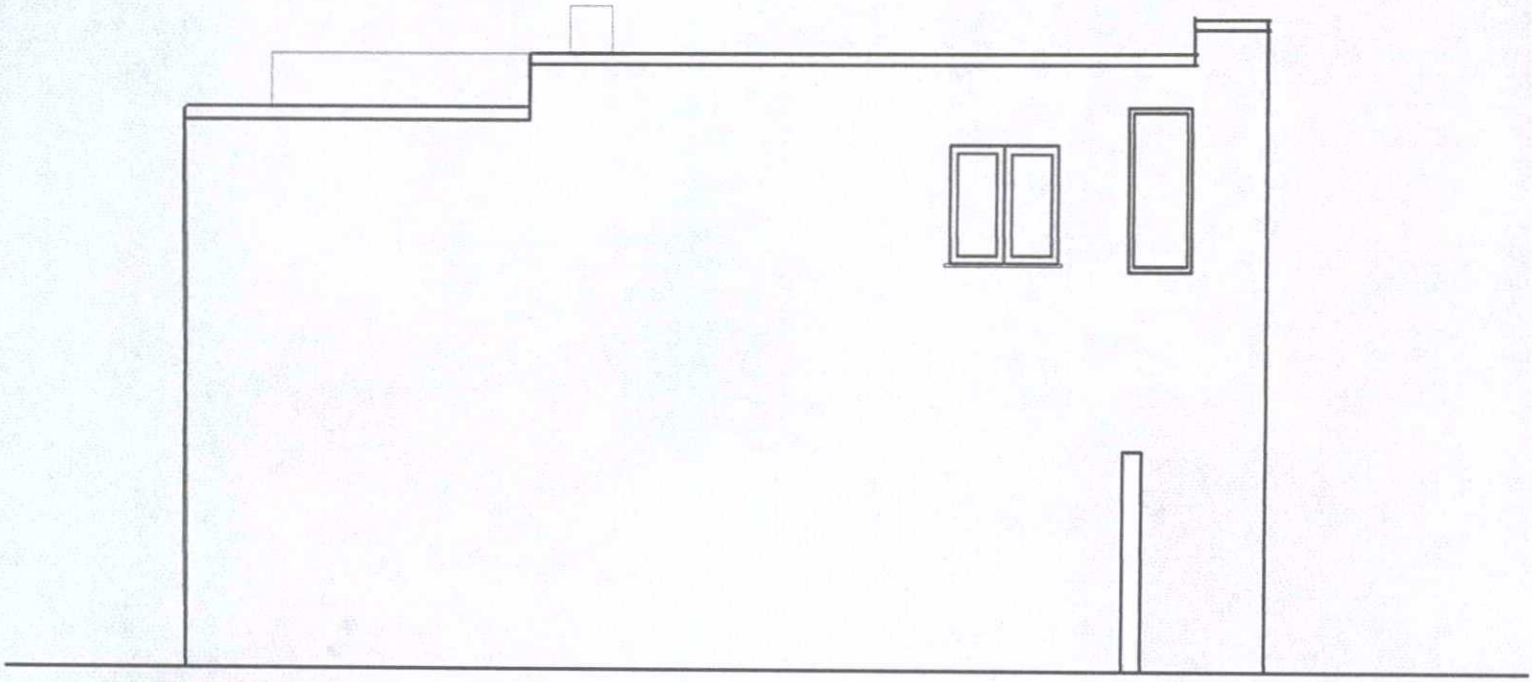


ADUR & WORTHING
PLANNING SERVICES
PLAN | AWDM/ 1465/16
DATE VALID | 27 SEP 2016

Exisiting side elevation-south facing

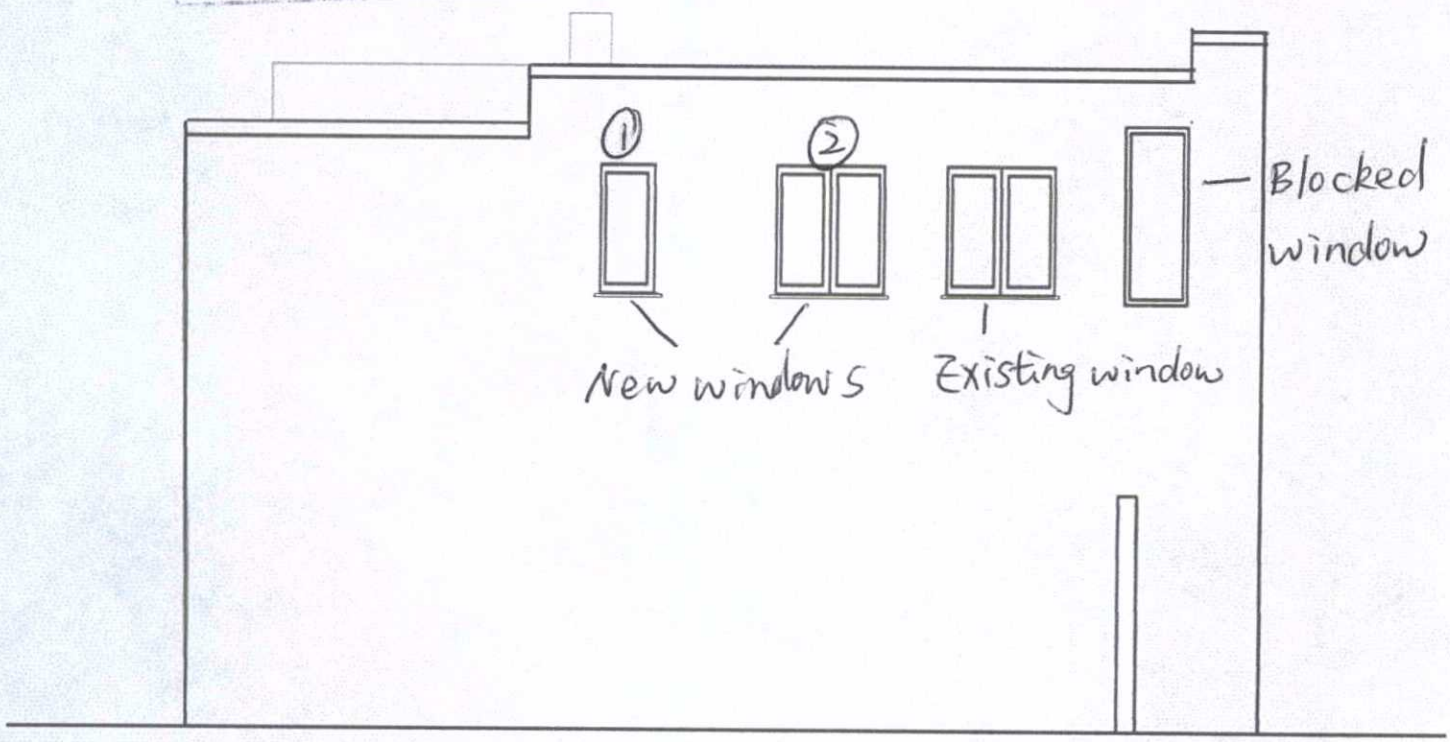

Proposed side elevation-south facing