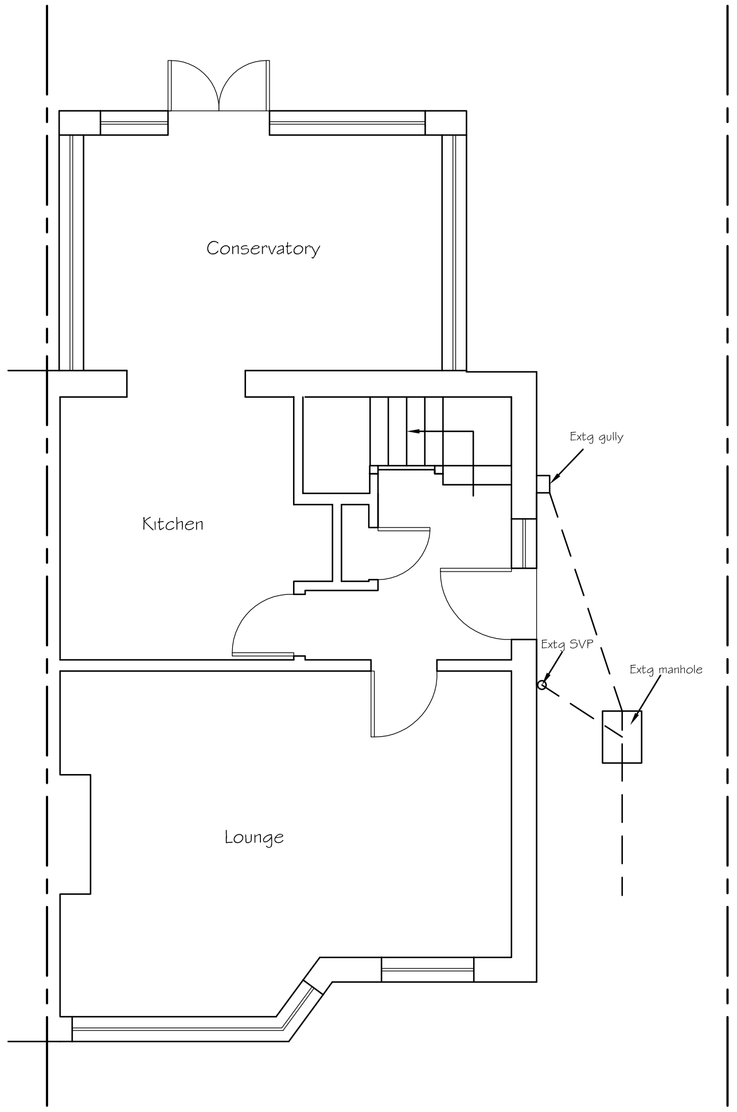

Existing Ground Floor Plan

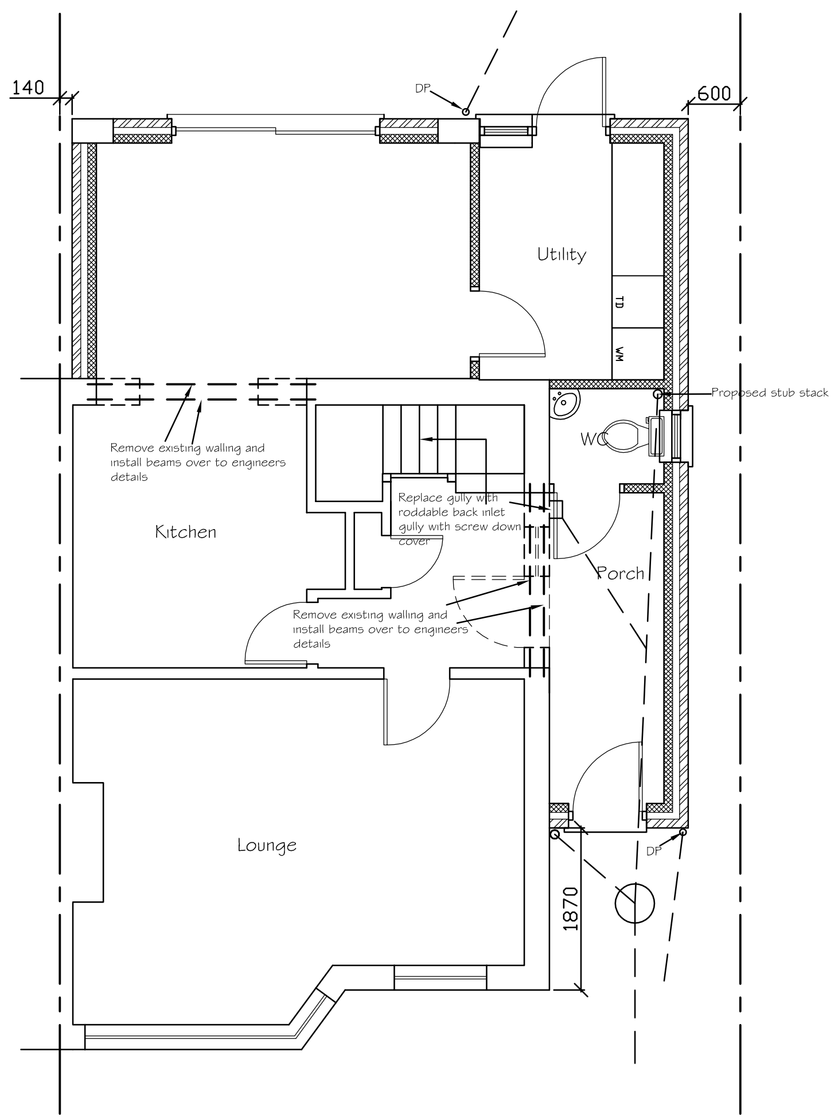

Proposed Ground Floor Plan

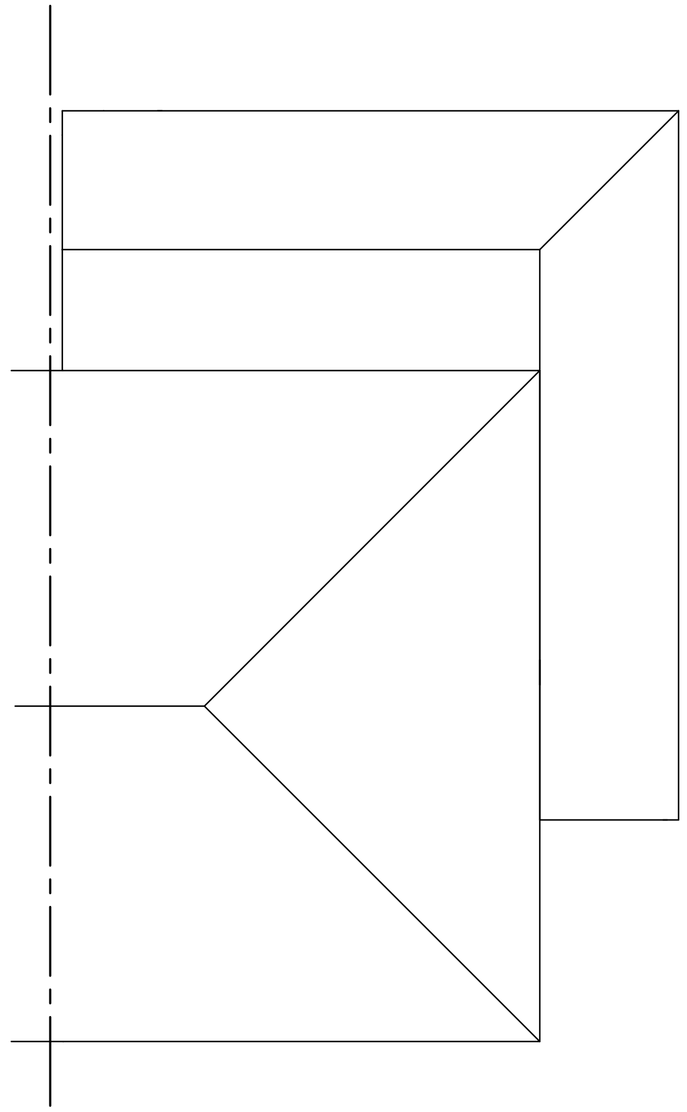

Proposed Roof Plan

0 0.5 1 2 3 4 5 6 7 8 9 10

SCALE 1:50

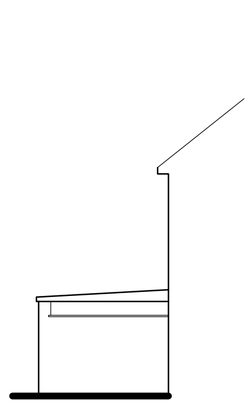

Existing Side (West) Elevation

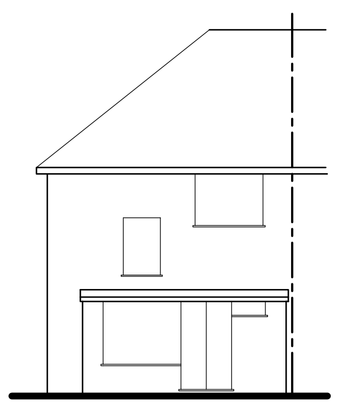

Existing Rear (North) Elevation

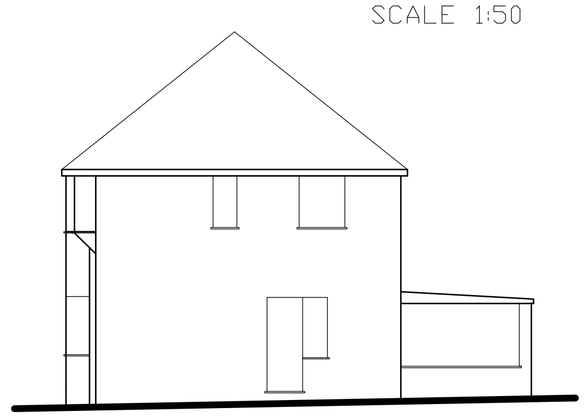

Existing Side (East) Elevation

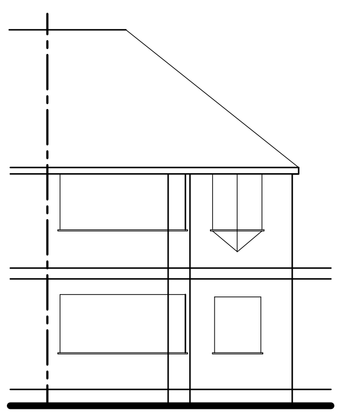

Existing Front (South) Elevation

0 0.5 1 2 3 4 5 6 7 8 9 10

SCALE 1:100

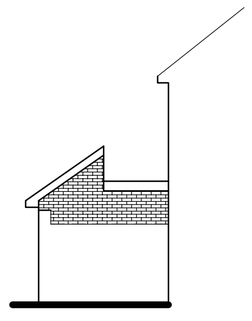

Proposed Side (West) Elevation

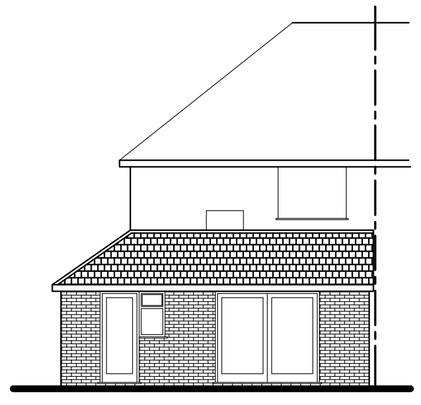

Proposed Rear (North) Elevation

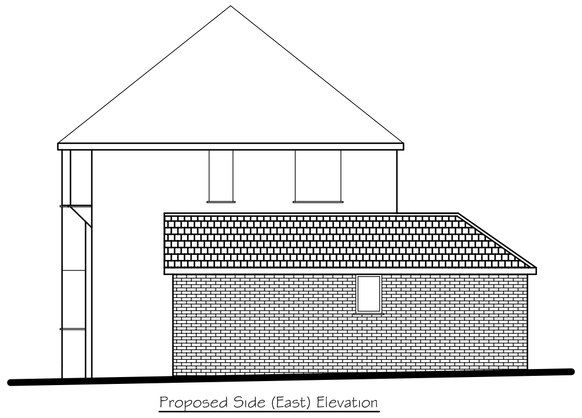

Proposed Side (East) Elevation

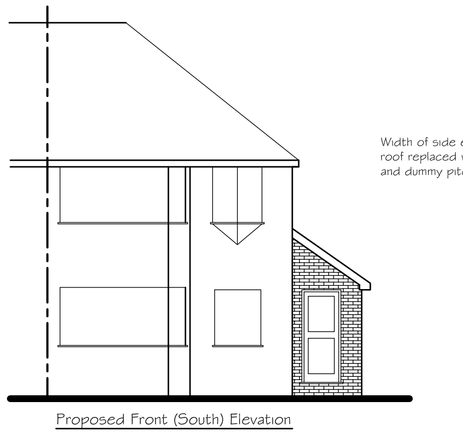

Proposed Front (South) Elevation

Width of side extension reduced and flat roof replaced with a pitched roof to side and dummy pitch roof to rear

Tony Rogers
Building Consultants
Address: 40 Dawn Crescent, Upper Beeding
West Sussex, BN44 3WH
Telephone: 01903 815225 Fax: 01903 815225

Rev.	Date:	Revision Description:
A	Feb 2017	WC window non openable
B	August 2017	Side extension reduced in depth and roof
		alter to pitch/ dummy roof

Client: Mr S Finnemore

Address: 11 Downland Avenue
Southwick
West Sussex
BN42 4RF

Project: Single-storey side and rear extension to north and east elevations (amendment to AWDM/0103/17)

Scale: 1:50 1:100
Paper Size A1

Date: November 2016

Drawing No: 16/1181/01

Drawn By: AWR

Revision: B