CDM 2015 Health & Safety Information

This information relates only to 'Significant Hazards' identified on this drawing and is to be read in conjunction with the Designer's Risk Assessment Register.



7. East Elevation - Block 2

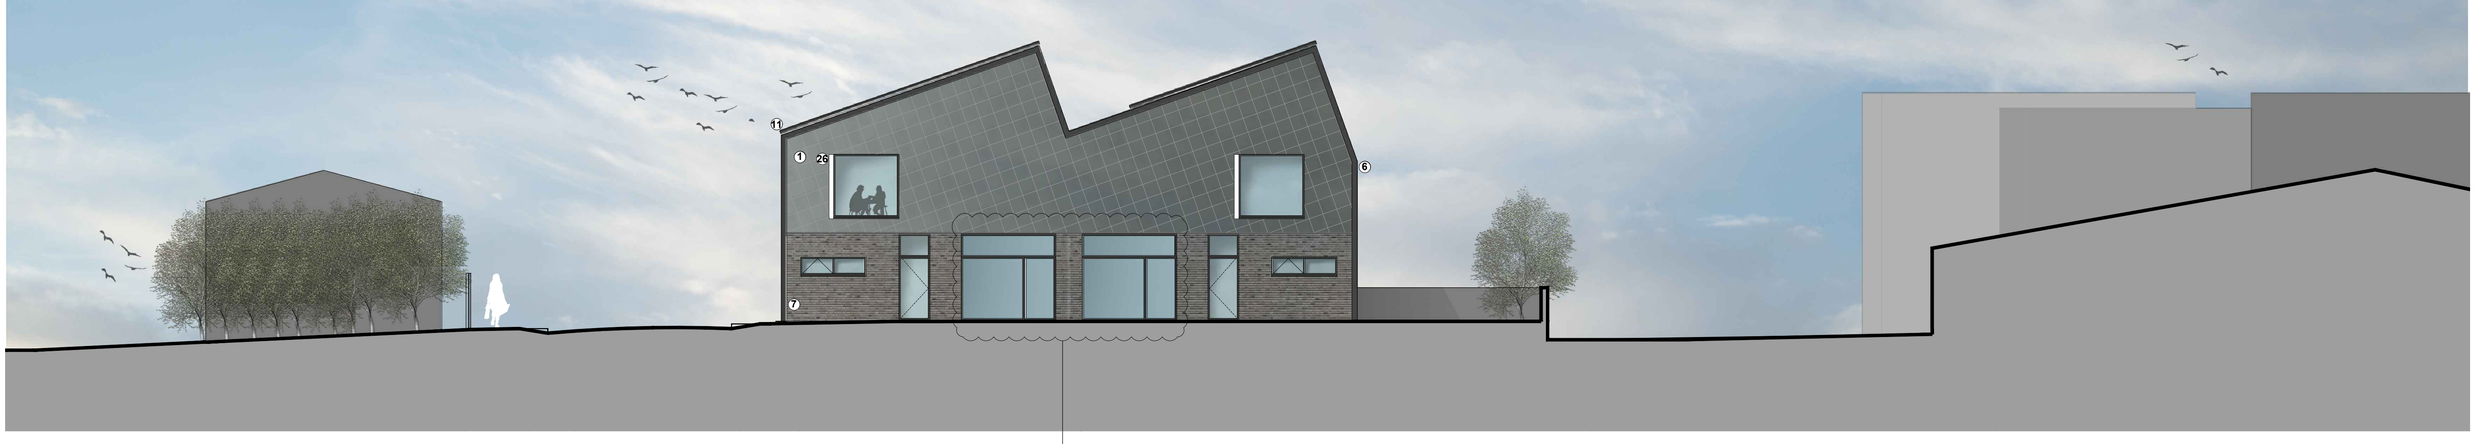

8. East Elevation - Block 1

For typical bay elevation with roller shutter configuration see elevation extract on 6488 008 rev 8

MATERIALS KEY:

WALLS	ROOFS, EAVES, SOFFIT & RAINWATER GOODS	WINDOWS, DOORS & DETAIL
1. grey/blue metal shingle cladding	10. Zinc type - standing seam roof	20. Grey ppc aluminium windows/ doors
2. Concrete insitu external walls	11. Surface fixed PV panels	21. Grey sliding timber bin/cycle doors
3. Concrete insitu site boundary wall/ramp	12. Grey metal parapet capping	22. Grey metal roller shutter doors
4. 1.8m high metal security fencing	13. hidden rain water gutter	23. Timber sliding security door
5. Grey, timber type vertical cladding		24. Glass balustrade, extended viewing deck
6. Zinc type - standing seam cladding		25. Grey ppc aluminium windows, north light
7. Dark grey brick cladding		26. Vertical signage banner

© ECE Architecture Limited. No dimensions to be scaled from drawing except for the purposes of Planning Applications. The contractor should check all dimensions on site. It is the contractors responsibility to ensure compliance with Building Regulations.



Client's Name: Shoreham Harbour

Job Title: Lady Bee Enterprise Centre

Drawing Title: Elevations

Scale: 1:100 @ A1 / 1:200 @ A3

metres 2 4 6 8

Drawn	Checked	Date
EM	MG	19.10.17

Job No	Drawing No	Rev
6488	009	P6

Status: APPROVAL

Rev	Date	Revision Details	Dr	Ch
P6	03.12.18	roller shutter door note added	EM	MG
P5	05.07.18	Changed drawing title	EM	MG
P4	21.06.18	bin store and cycle store amended roller shutter doors replaced with glazed screens	LU	MG
P3	07.03.18	Material note for the cladding updated(grey/blue)	LU	MG
P2	12.02.18	Alterations to signage banner	LU	MG

London: 76 Great Suffolk Street, London, SE1 0BL
T 0207 928 2773 E london@ecearchitecture.com
Sussex: Brooklyn Chambers, 11 Goring Road, Worthing, West Sussex, BN12 4AP
T 01903 248777 E sussex@ecearchitecture.com
Bristol: Westworks, St. Nicholas House, 31-34 High Street, Bristol, BS1 2AW
T 0117 315 8557 E bristol@ecewestworks.com
ECE Architecture
www.ecearchitecture.com

CAD Plot date: 3/12/2018 - 12:11:27

6488 pl proposed elevations.dwg