
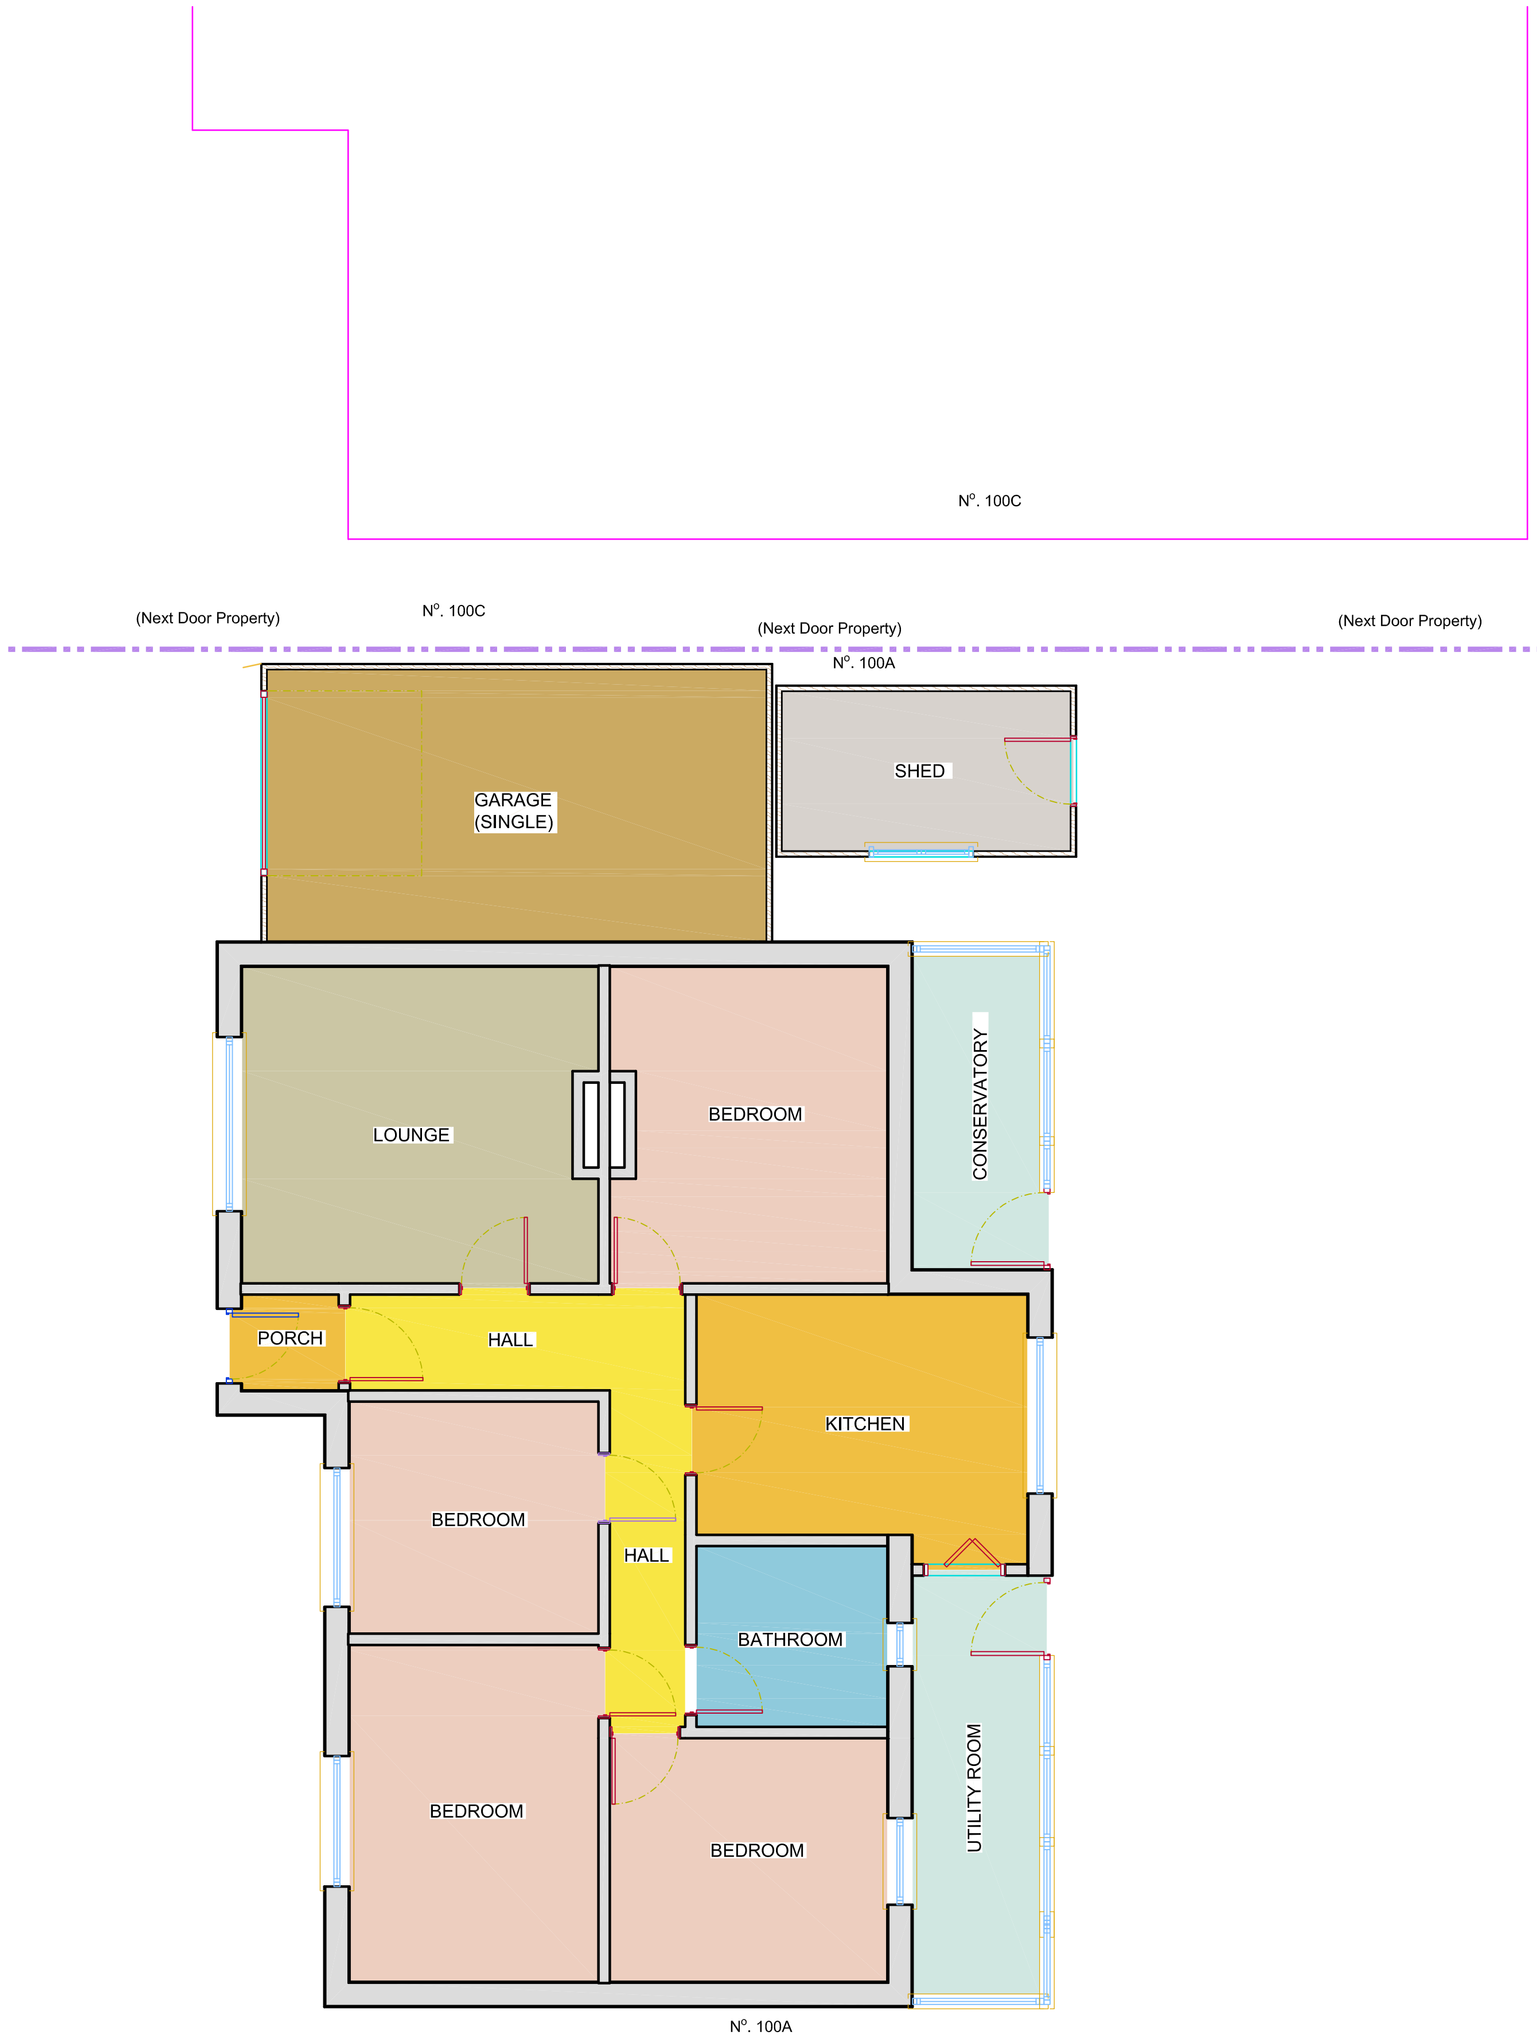


GROUND FLOOR PLAN EXISTING SCALE 1:50

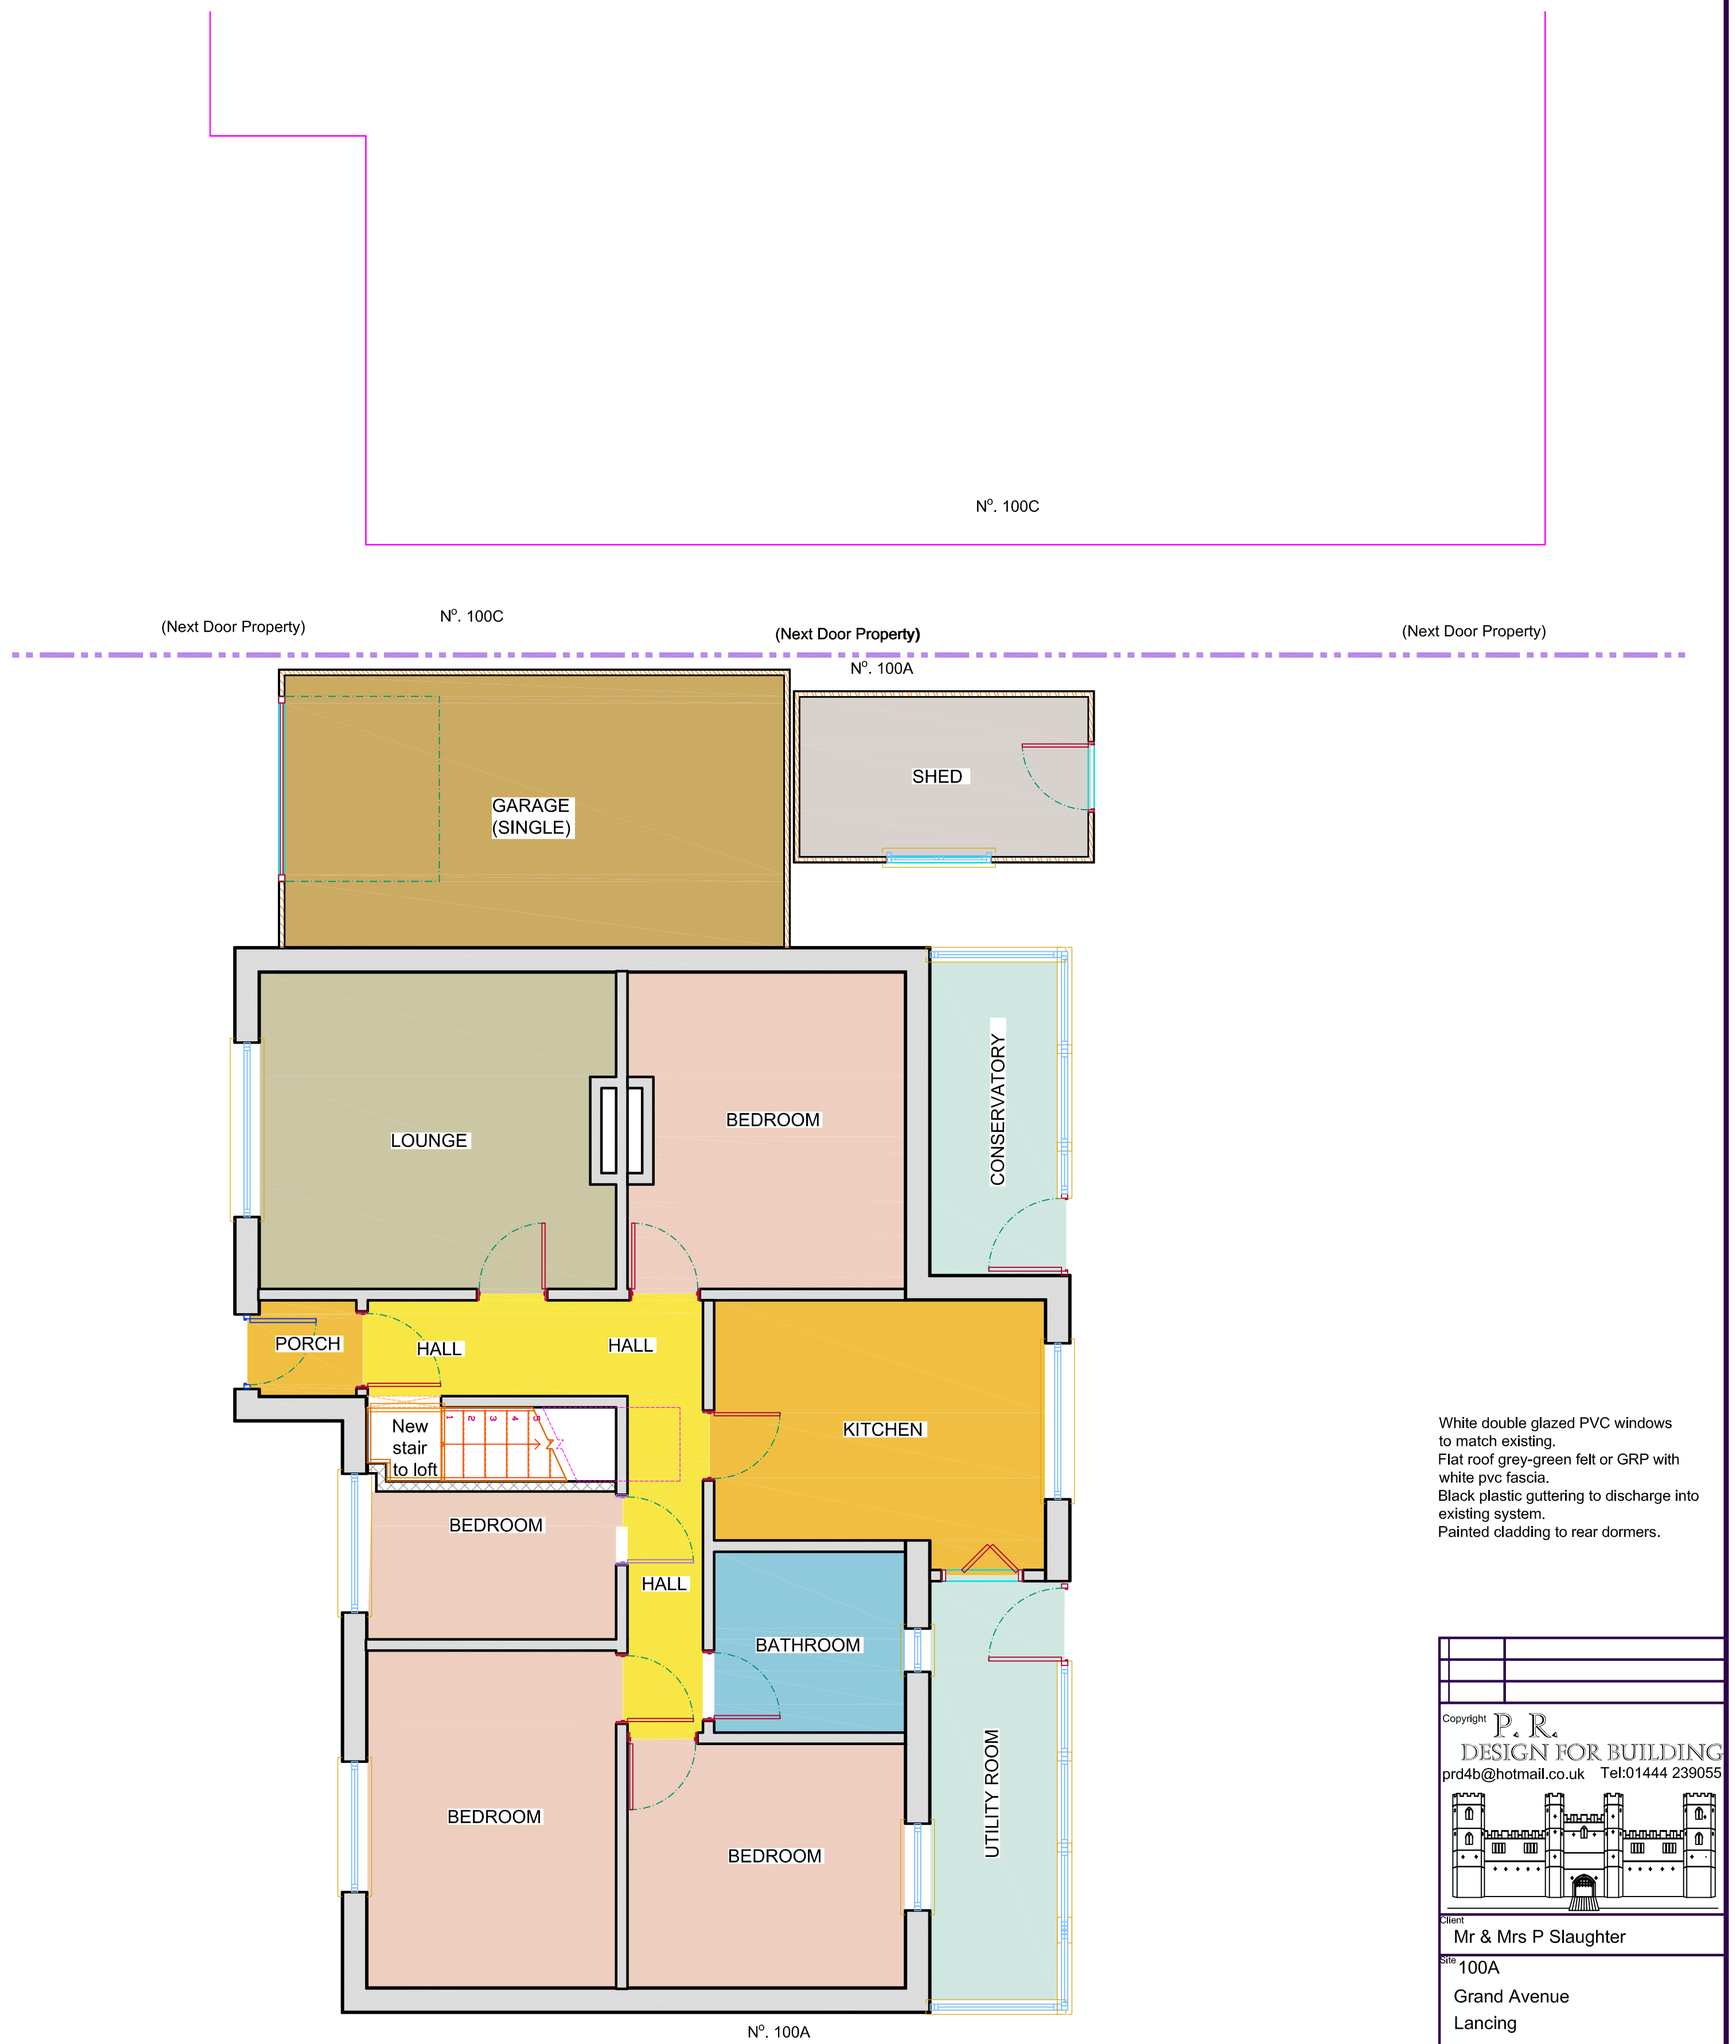

GROUND FLOOR PLAN PROPOSED SCALE 1:50

White double glazed PVC windows to match existing.
Flat roof grey-green felt or GRP with white pvc fascia.
Black plastic guttering to discharge into existing system.
Painted cladding to rear dormers.

Copyright P. R. DESIGN FOR BUILDING
prd4b@hotmail.co.uk Tel:01444 239055

Client: Mr & Mrs P Slaughter

Site: 100A Grand Avenue Lancing West Sussex BN15 9QB

Project Title: Rear Box Dormer

Drawing Title: Ground Floor Plans

NOTE: For construction,all dimensions must be checked on site and not scaled from this drawing

Scale: 1:50 | Date: 09/07/2015 | Paper size: A 1

Drg No. 23810 | Rev. -

In conjunction with:- 23800/01/11/20

0 1m
1 : 50