

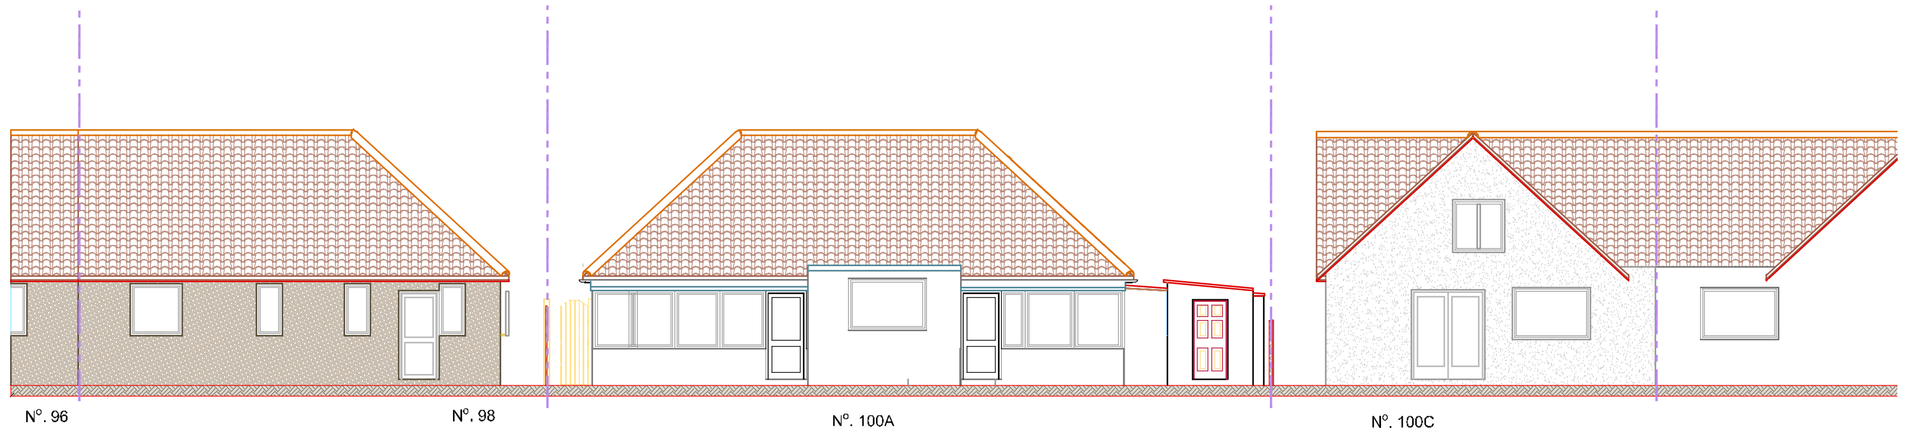



EAST ELEVATION EXISTING SCALE 1:100

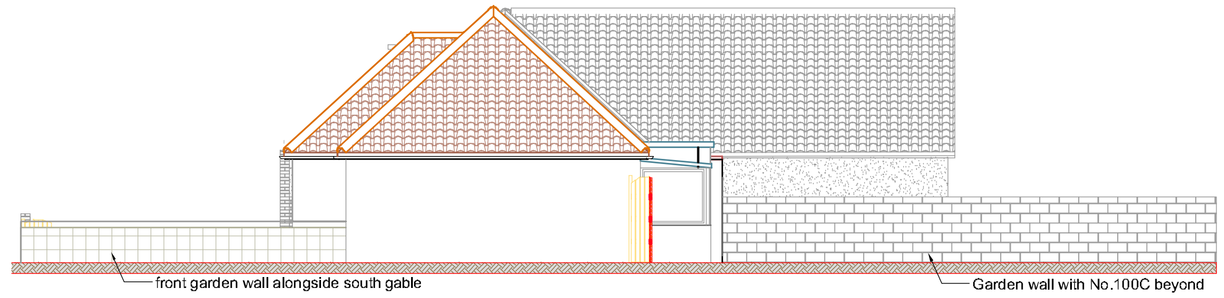

SOUTH ELEVATION EXISTING SCALE 1:100

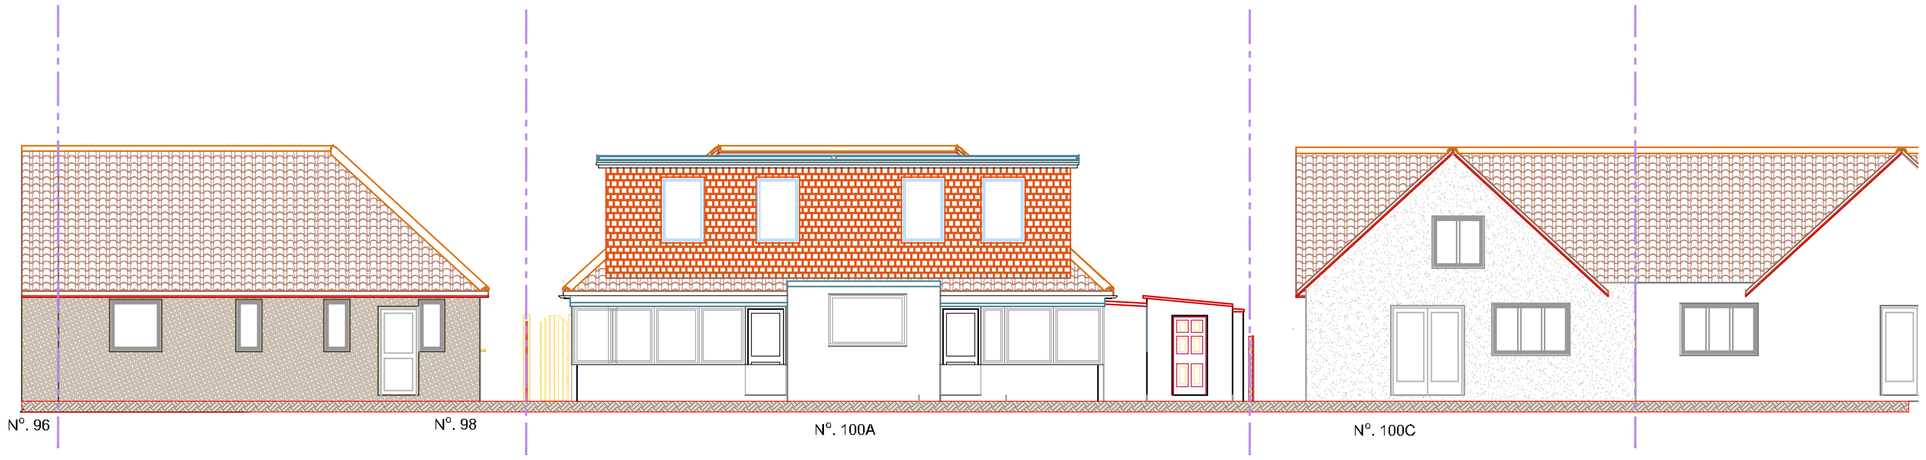


EAST ELEVATION PROPOSED SCALE 1:100

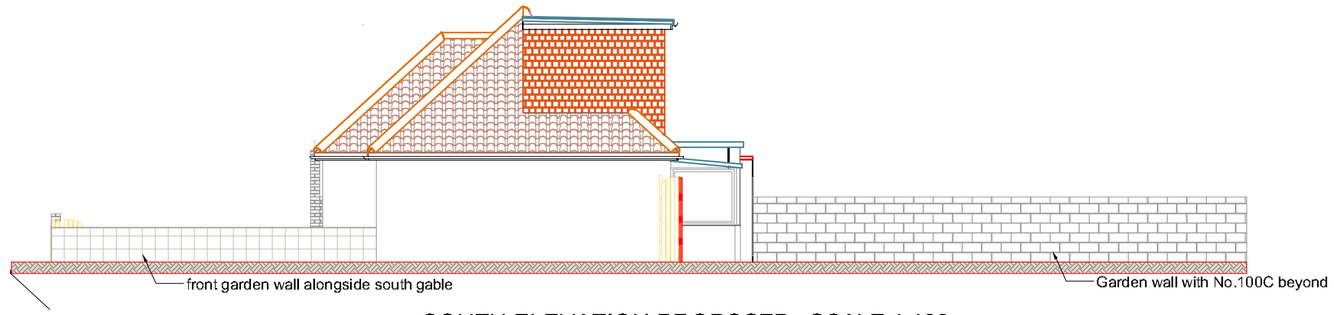


SOUTH ELEVATION PROPOSED SCALE 1:100




WEST ELEVATION EXISTING SCALE 1:100

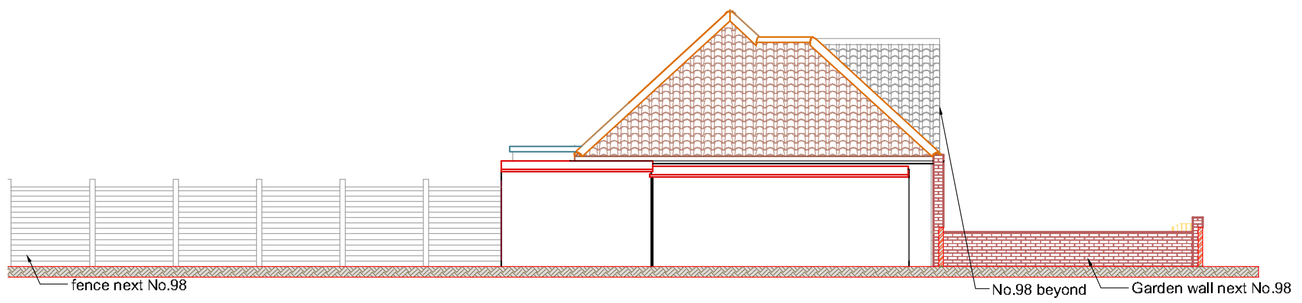

NORTH ELEVATION EXISTING SCALE 1:100

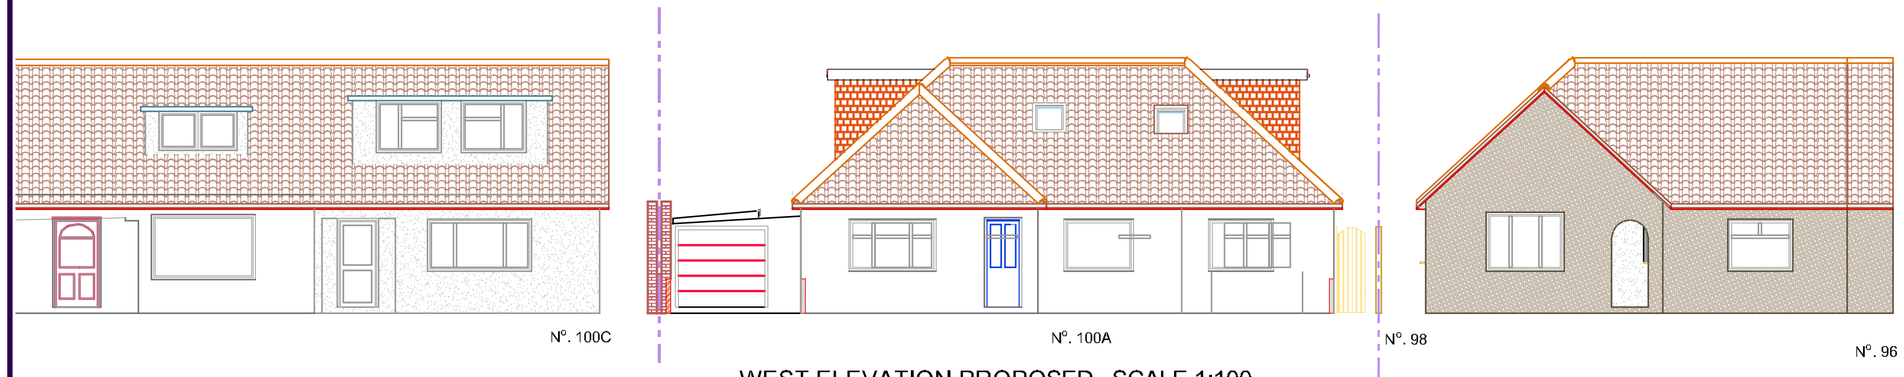

WEST ELEVATION PROPOSED SCALE 1:100

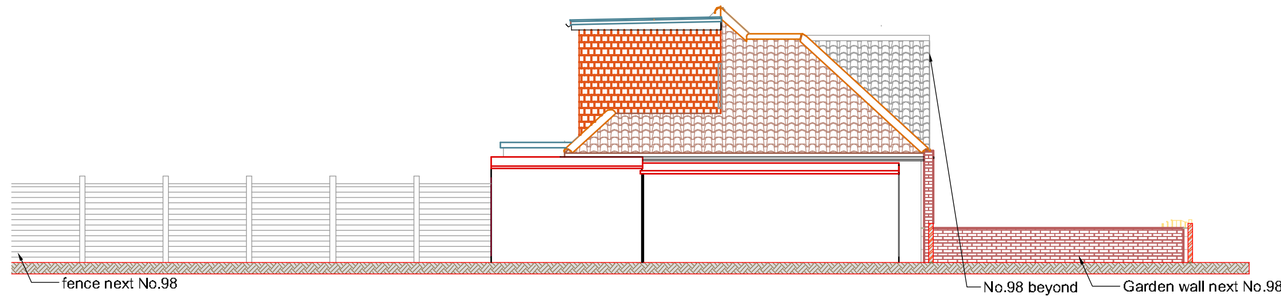

NORTH ELEVATION PROPOSED SCALE 1:100

Black plastic guttering to discharge into existing system.
Tile hung finish to rear dormer.
Materials to match existing on main house.

0 1m 2m
1 : 100

Copyright P. R. DESIGN FOR BUILDING
prd4b@hotmail.co.uk Tel:01444 239055

Client
Mr & Mrs P Slaughter

Site
100A
Grand Avenue
Lancing

West Sussex
BN15 9QB

Project Title
Rear Box Dormer

Drawing Title
Elevations

NOTE: For construction,all dimensions must be checked on site and not scaled from this drawing.

Scale: 1:100
Paper Size: A 1
Date: 04/08/2015
Drg No. 23820
Rev. -
In conjunction with> 23800/01/10/11