
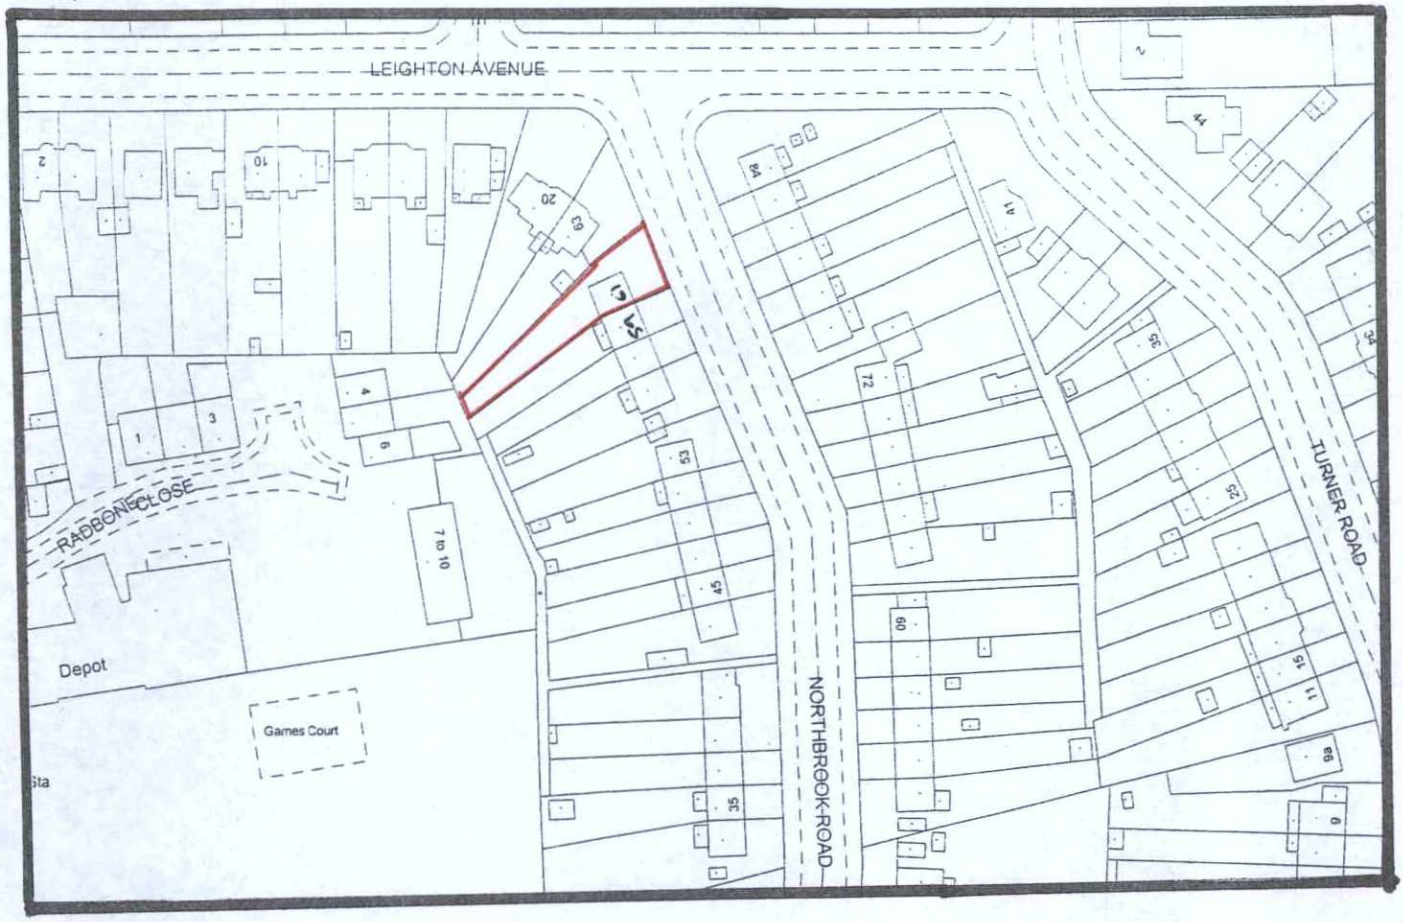


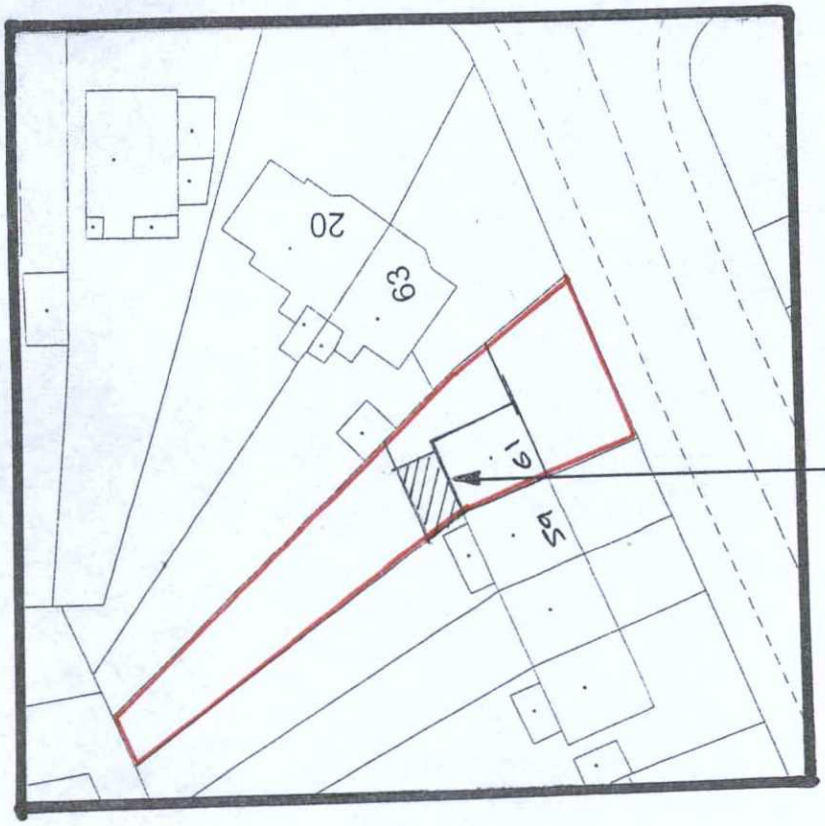

BOROUGH OF WORTHING
DEPOSITED
TP. REF. No.
WB/ /

61 Northbrook Road, Worthing
Location [1:1250] and Site Plans [1:500]