
T.P. OFFICE COPY

BOROUGH OF WORTHING
DEPOSITED 6.5.09
TP REF NO.
WB/ 09/ 0072/FUL

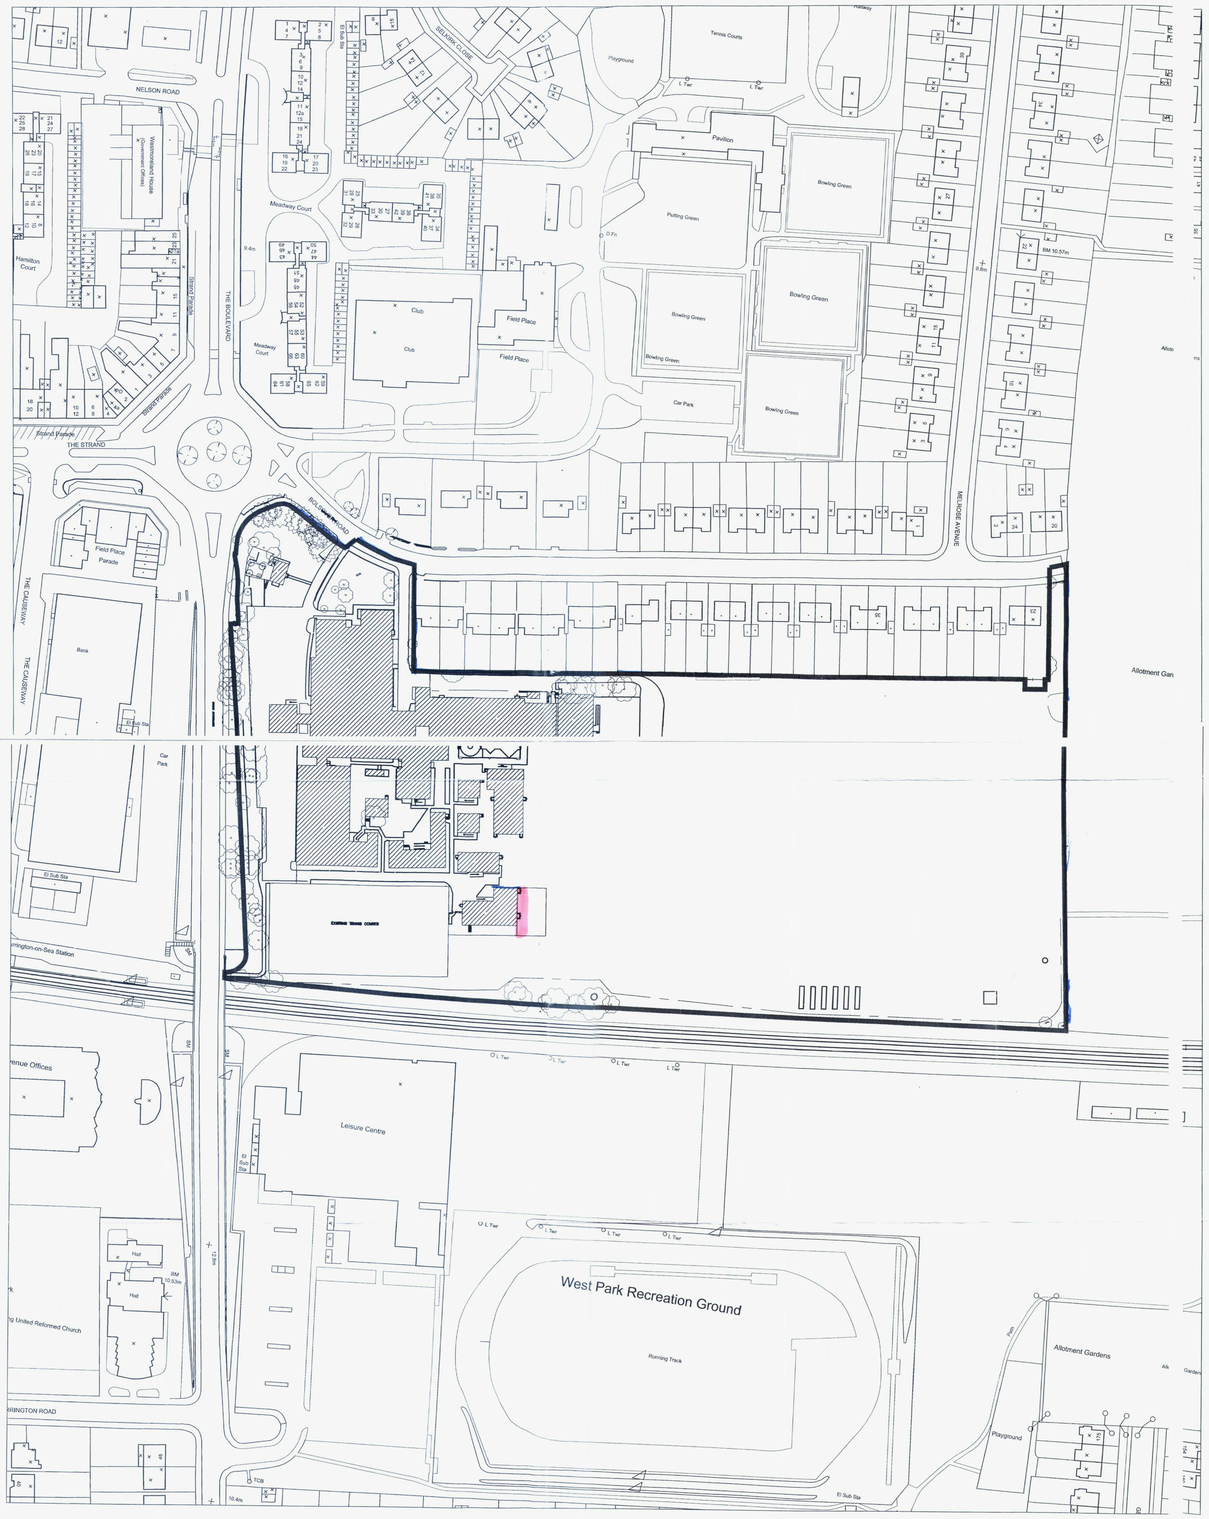

02 Block Plan
1:500

01 Planning Application Site Boundary
1:1250

Site Boundary

PROJECT

DRAWING TITLE

DATE DRAWN

SCALE CHECK

STATUS

JOB NO.

DRAWING NO. REVISION

WORTHING BOROUGH COUNCIL
29 JUN 2009
CONSENT GRANTED
SUBJECT TO CONDITIONS