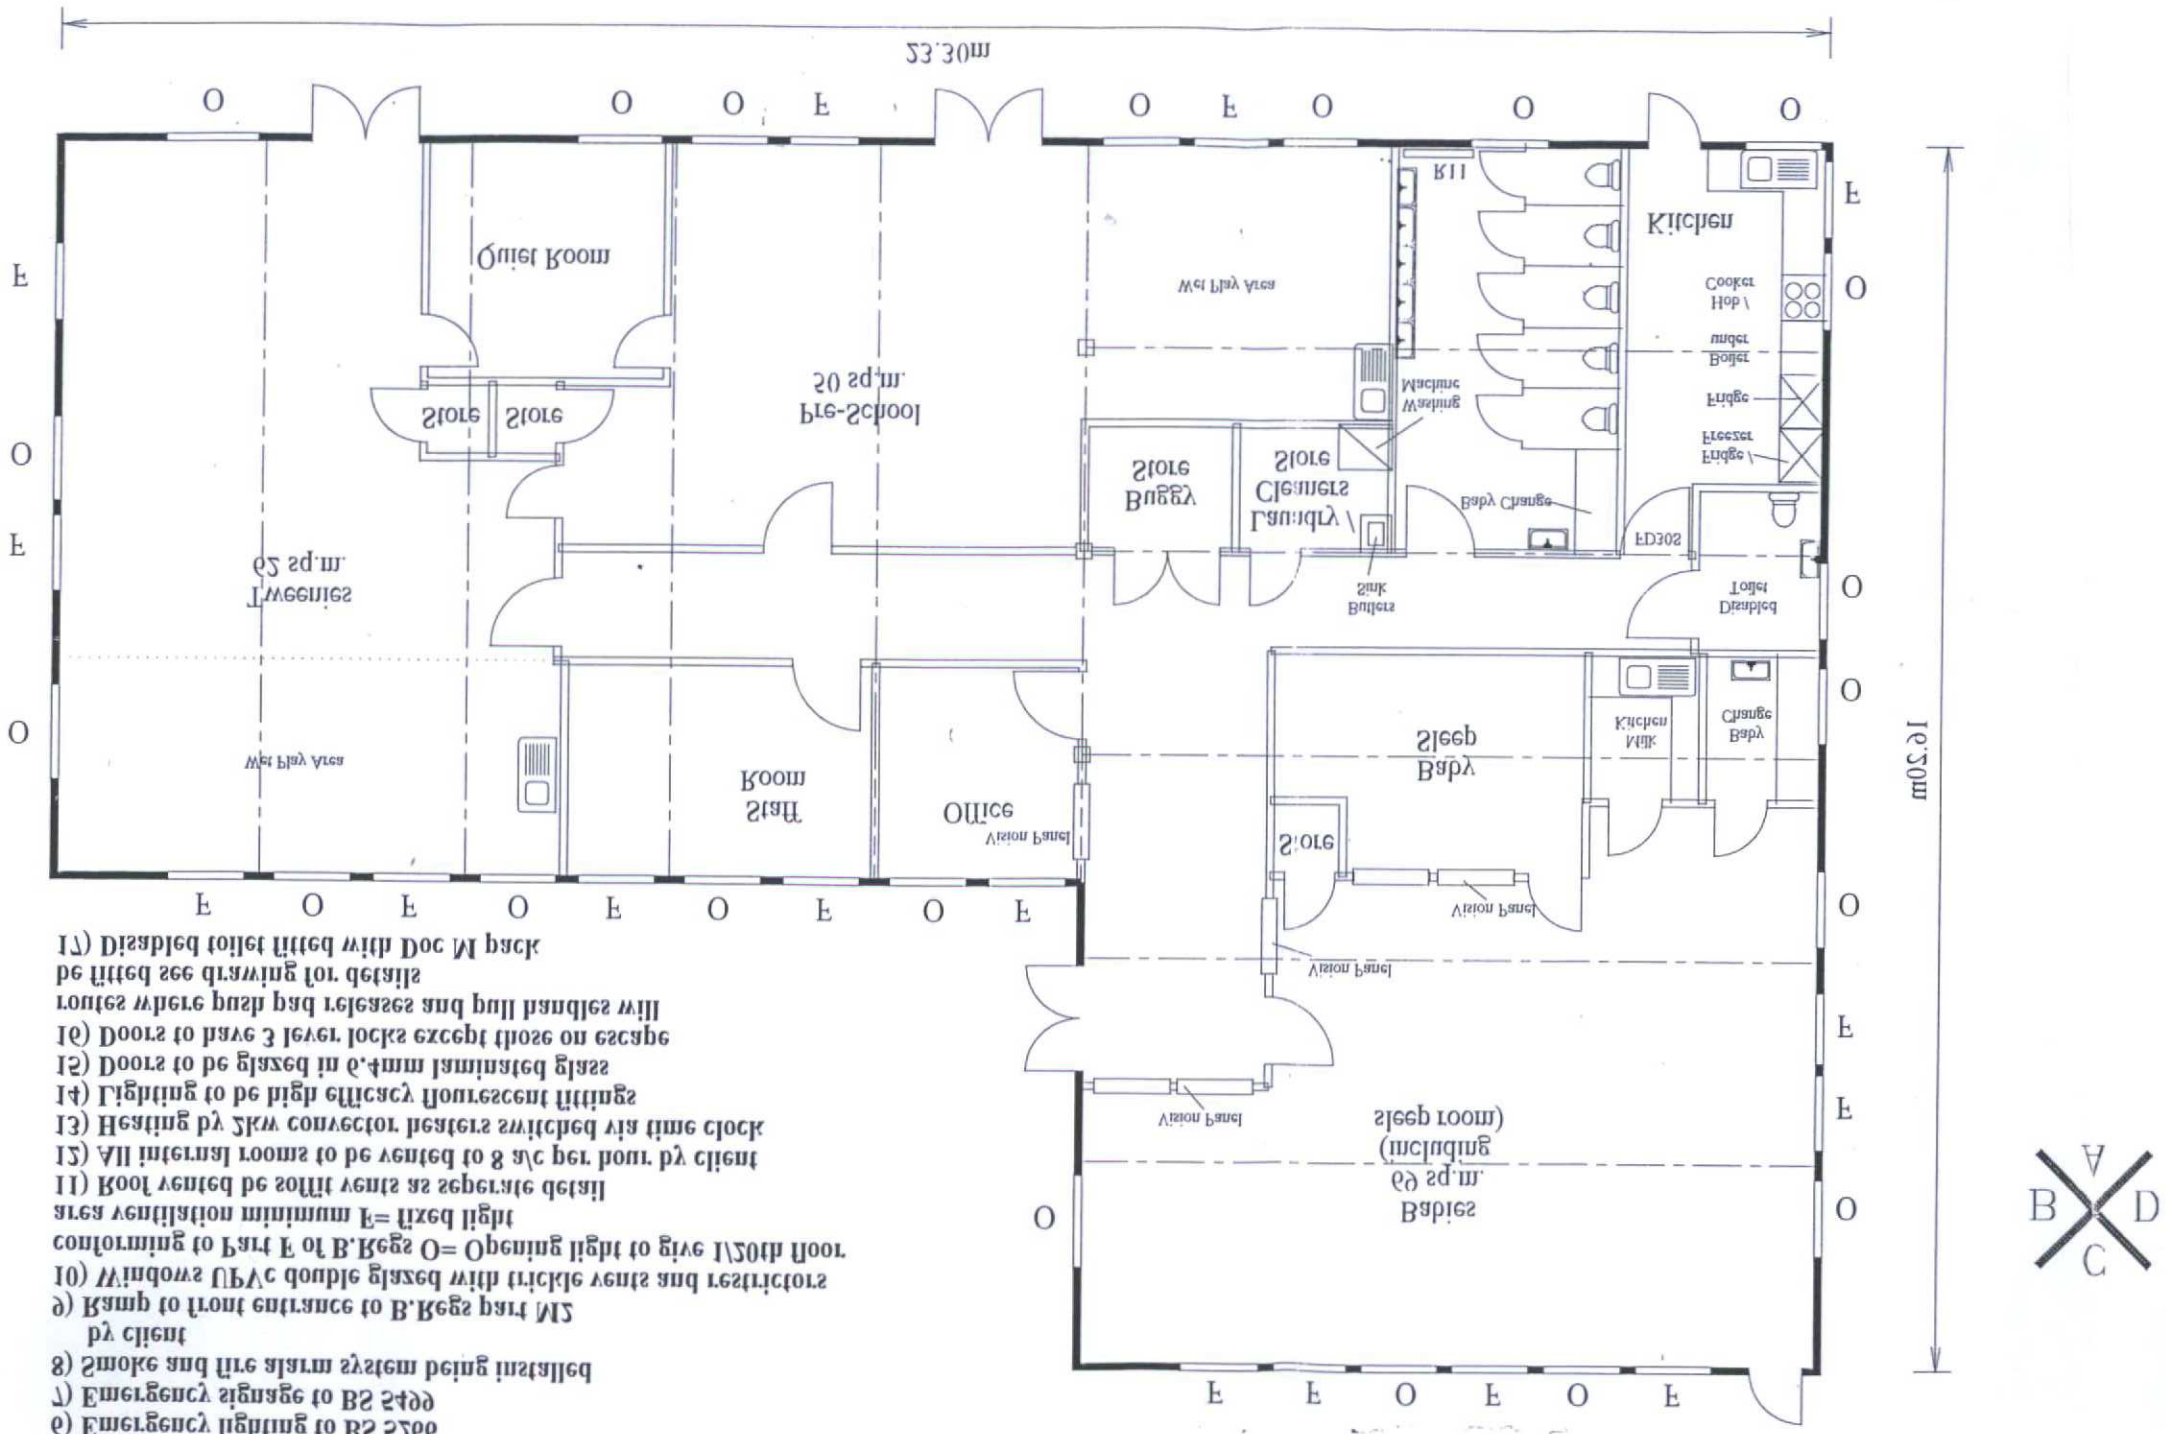

Notes

1) All doors to be 838mm wide. Entrance door one leaf 800mm
2) Walls all plasterboard 12mm thick either side of 75 x 50mm stud
3) 12mm plasterboard ceiling
4) Steps to fire exits to B.Regs approval
5) Push pad panic release fittings to fire door
6) Emergency lighting to BS 5266
7) Emergency signage to BS 5499
8) Smoke and fire alarm system being installed by client
9) Ramp to front entrance to B.Regs part M2
10) Windows UPVC double glazed with trickle vents and restrictors conforming to Part F of B.Regs O= Opening light to give 1/20th floor area ventilation minimum F= fixed light
11) Roof vented be soffit vents as seperate detail
12) All internal rooms to be vented to 8 a/c per hour by client
13) Heating by 2kw convector heaters switched via time clock
14) Lighting to be high efficacy flourescent fittings
15) Doors to be glazed in 6.4mm laminated glass
16) Doors to have 3 lever locks except those on escape routes where push pad releases and pull handles will be fitted see drawing for details
17) Disabled toilet fitted with Doc M pack

See Drawing Wornur 2 for Elevations

N.B. Units 2.7m x 9.8m Type 96

Wornting

Nursery

Block

Day Nursery for 50 children

Location:

Wornting

Construction:

Modular units clad externally in Steni

Check and confirm all dimensions on site

All dimensions in metres except where stated

Door and window positions may vary to suit existing panel or building layout

Scale 1:100

Drawn by TB

Date 23/12/99

Drawing No. Wornur1

Globalmobile Ltd.

The Catehouse, Ruck Lane Horsmonden, Kent TN12 8EA

(T) 01892 722 333

(F) 01892 722 333

DEPOSITED 22/12/08

TP. REF. No.

WB1 08/1229/FNU

WORTHING BOROUGH COUNCIL

WORTHING BOROUGH COUNCIL

T.P. OFFICE COPY

CONSENT GRANTED

1 3 MAR 2009

WB1 Function: 0198

Date 10.9.99

WORTHING BOROUGH COUNCIL