
CONTRACT NO		PLAN LAYOUT	
CIVIL :	GLORIANT KOKOLI	SHEETNAME	
ARCHITECT :	JETSON LUSHE		
AT :		DATE	NOV. 2014
FOR :		SIZE	A3
PROJECT	RESTORE OF A GARAGE	SHEET AR-03	SCALE 1:20

SCALE 1:20

PLAN LAYOUT

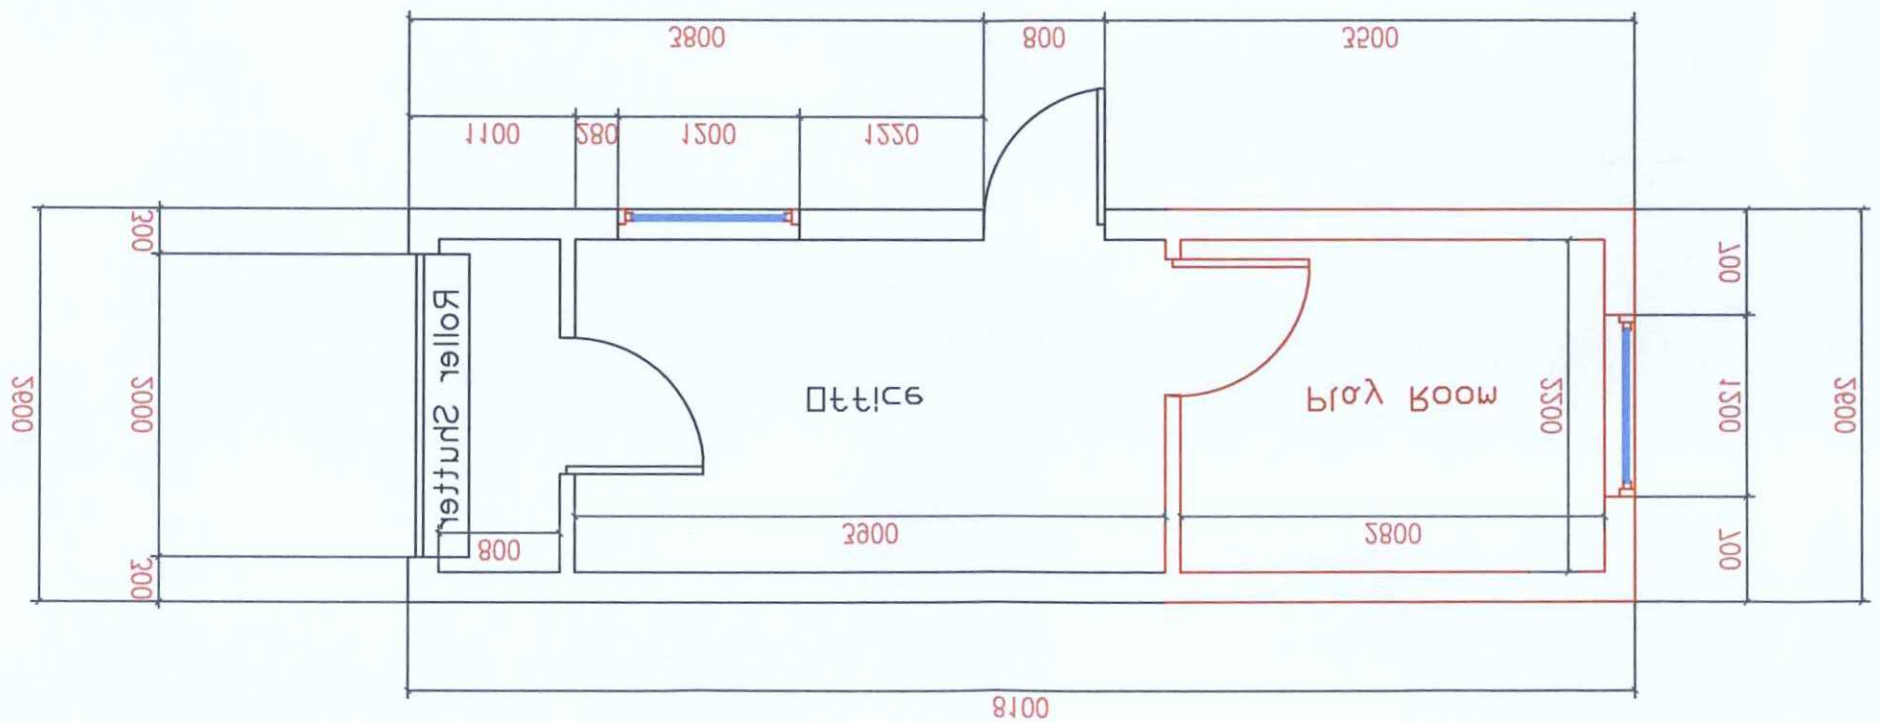

VALID DATE	- 5 DEC 2014
PLAN	AMDM ...ssion
PLANNING SERVICES ADAN & WORTHING	

PLAN LAYOUT