
CONTRACT NO		SIDE ELEVATION	
CIVIL :	GLORIANT KOKOLI	SHEETNAME	
ARCHITECT :	JETSON TUSHE		
AT :		DATE	NOV. 2014
FOR :		SIZE	A3
PROJECT	RESTORE OF A GARAGE	SHEET AR-04	SCALE 1:20

SCALE 1:20

SIDE ELEVATION

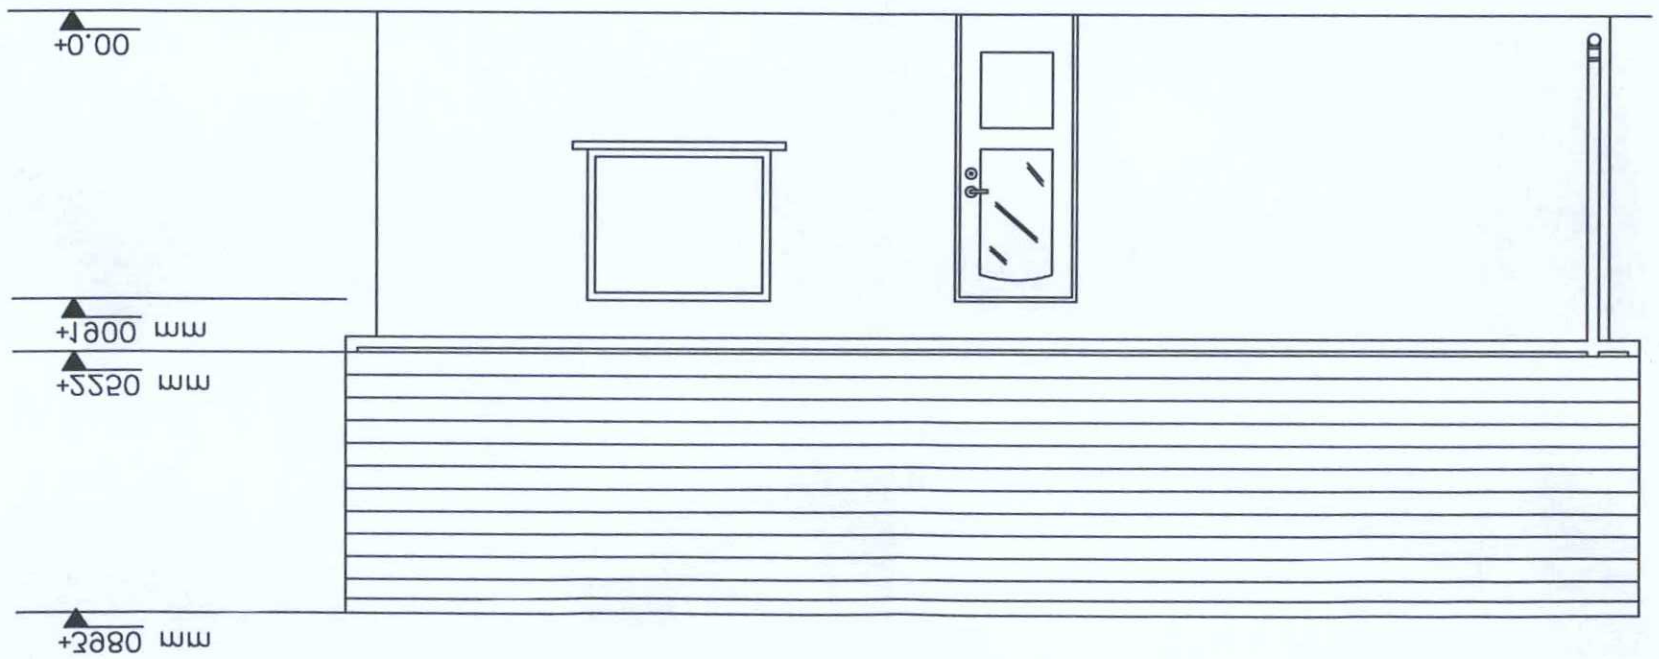

SIDE ELEVATION

VALID DATE	- 5 DEC 2014
PLAN	WINDOW restyle
PLANNING SERVICES ADUR & WORTHING	