

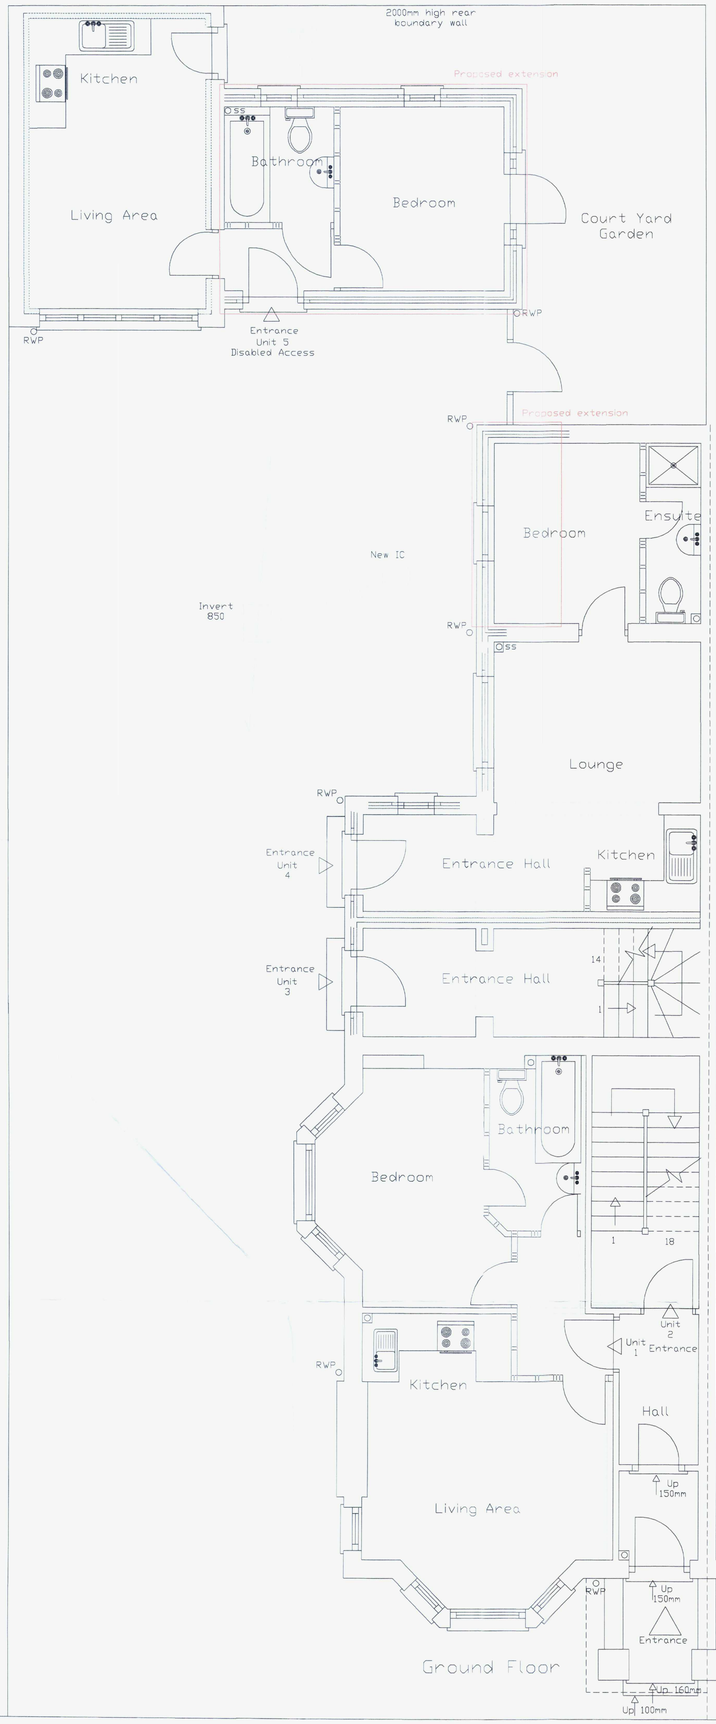


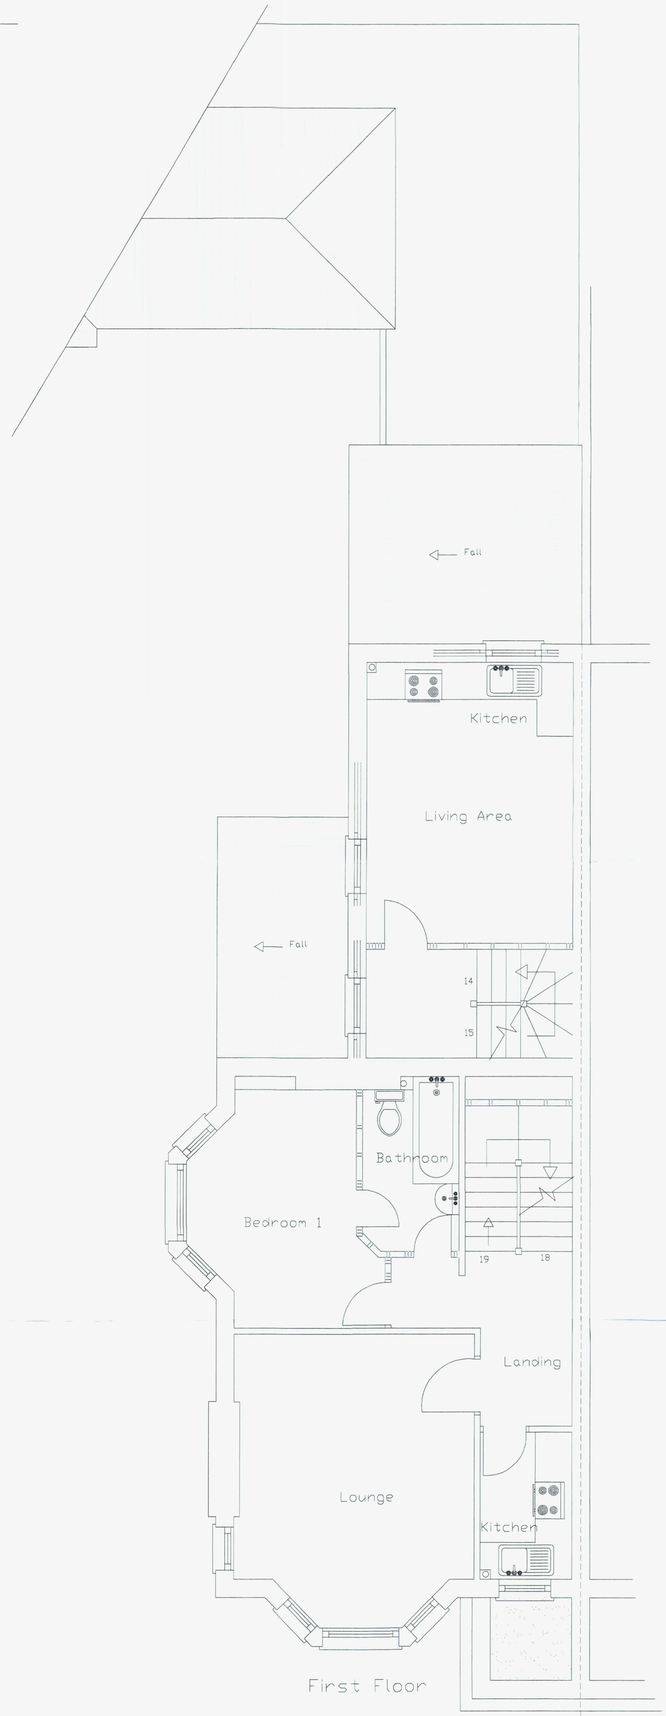

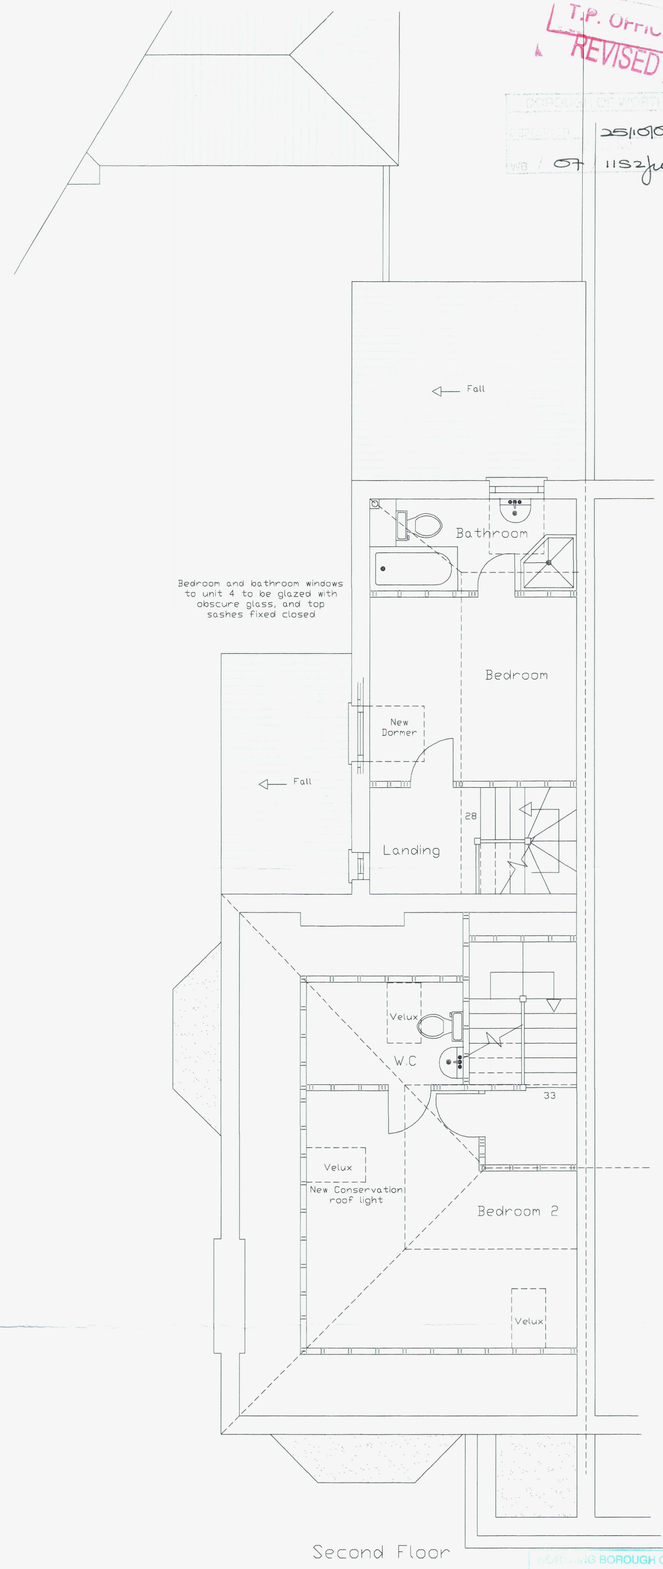

T.P. OFFICE COPY
REVISED PLAN
25/10/07
07 1152/FUL

CENTRAL SUSSEX BOROUGH COUNCIL
29 NOV 2007
PERMIT GRANTED SUBJECT TO CONDITIONS

Colin Jessey Associates
29 Parkfield Rd, Worthing, BN13 1EP, Tel. 01903 212019, www.colinjessey.co.uk

Client	Mr P. Wheeler				
Contract	13 Tennyson Road, Worthing, BN11 4BY				
Title	Proposed floor plans				
DWG. No.	064.07.05	Scale: 1:50	Date: 10/9/07	Drawn By: S.D	
Rev.	A				
Details	Planning Requirements			Date: 24/10/07	