

T.P. OFFICE COPY
REVISED PLAN
25/10/07
07 1152/FUL




Rear Elevation

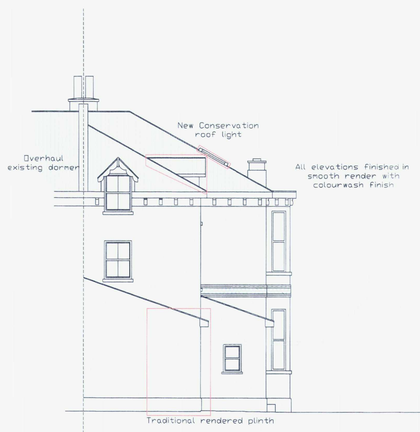

South Side Elevation

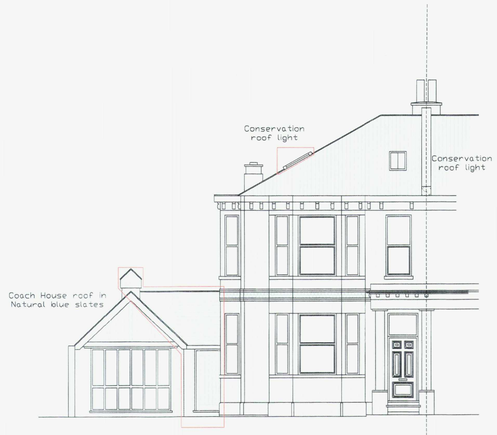


Front Elevation

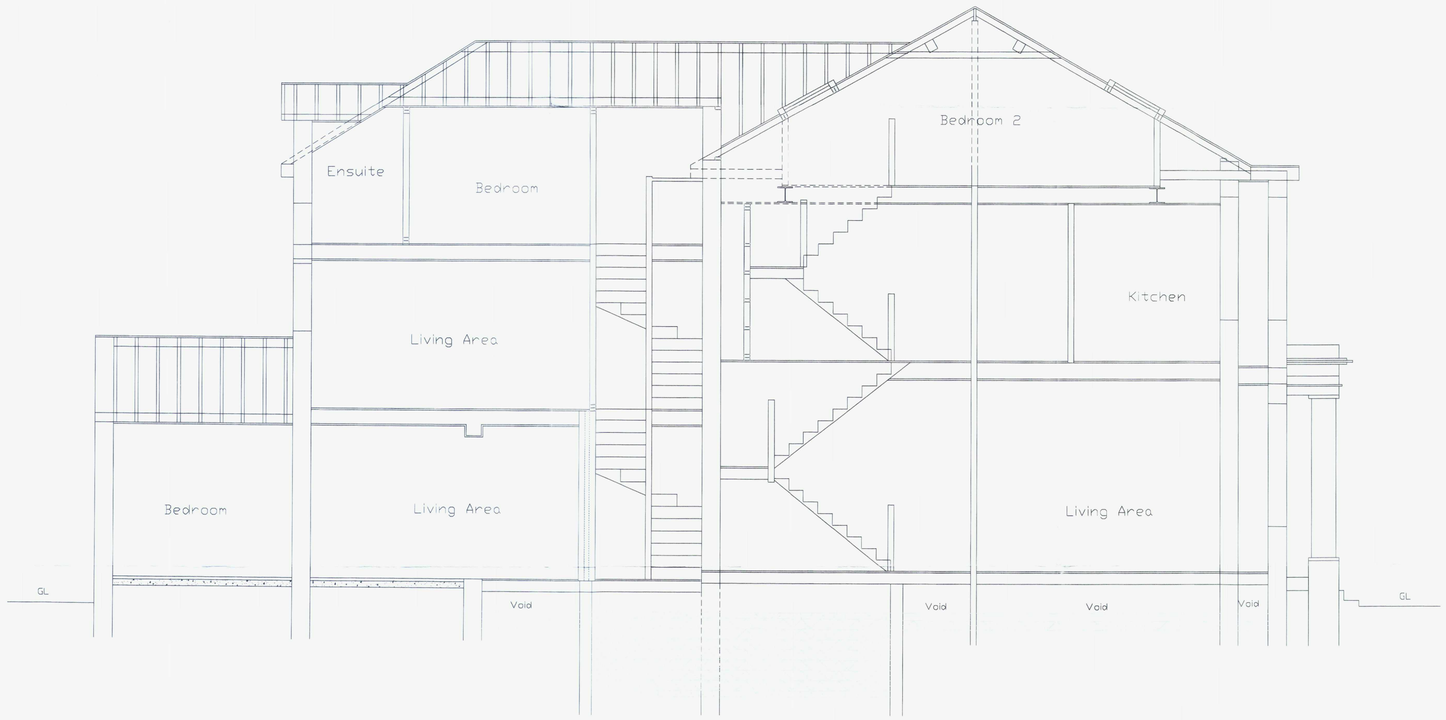

Typical Cross Section

Dovecote decorated white gloss.
Coach house roof in natural slates with red brick elevations to match existing.
Barge and fascia boards, soffits and all joinery decorated black gloss

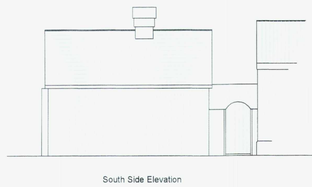

South Side Elevation




Front Elevation



North Side Elevation

Stable door & all joinery painted black gloss

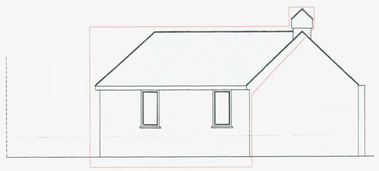

Rear Elevation

Coach House Elevations

WORTHING BOROUGH COUNCIL
09 NOV 2007
PLANNING GRANTED

Colin Jessey Associates
29 Parkfield Rd, Worthing, BN13 1EP, Tel. 01903 212019, www.colinjessey.co.uk

Client	Mr P. Wheeler				
Contract	13 Tennyson Road, Worthing, BN11 4BY				
Title	Proposed Elevation & Cross Section				
DWG. No.	064.07.06	Scale: 1:50 & 1:100	Date: 7/9/07	Drawn By: S.D	
Rev.	A B				
Details	Planning			Date: 24/10/07	