PLANNING PERMISSION
REF. NO. 0574/15
DATE VALID - 6 MAY 2015



East facing (side) Elevation

1m 2m 3m 4m 5m 6m 7m 8m 9m 10m
1:100 Scale Bar

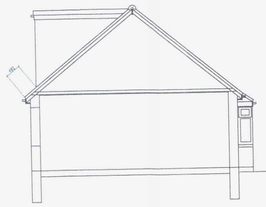

West facing (side) Elevation

1m 2m 3m 4m 5m 6m 7m 8m 9m 10m
1:100 Scale Bar

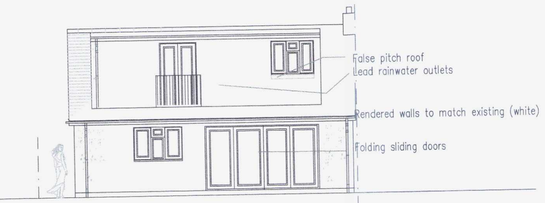

North facing (rear) Elevation

1m 2m 3m 4m 5m 6m 7m 8m 9m 10m
1:100 Scale Bar

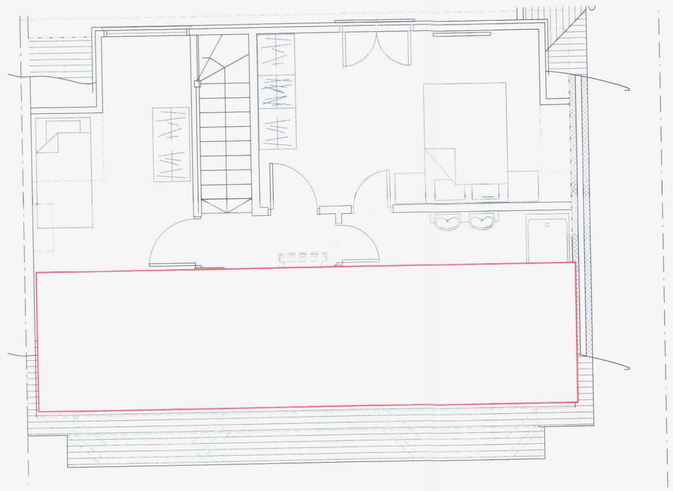

First Floor Plan

1:50 Scale Bar
1m 2m 3m 4m 5m 6m 7m 8m 9m 10m

Project:
Proposed Rear Extension,
Conversion Of Roofspace
& Alterations At:
30 Cokeham Rd
Sompting
West Sussex
BN43 6HD

Drawing title:
Plans & Elevations As Proposed

Client: Luke Chart

© Copyright of:
Architectural & Planning Services
15 West Street
Shoreham By Sea
West Sussex
BN43 5WF
BJW
01273 441009
07866899101
e-mail: benw@bjwarchitectural.co.uk
website: bjwarchitectural.co.uk

Scale: 1:50 , 1:100
Paper size: A1
Date: 13.4.2015
Drawn: BJW
Drg. No. 02 (2)
Rev'n