



PROPOSED EAST VIEW

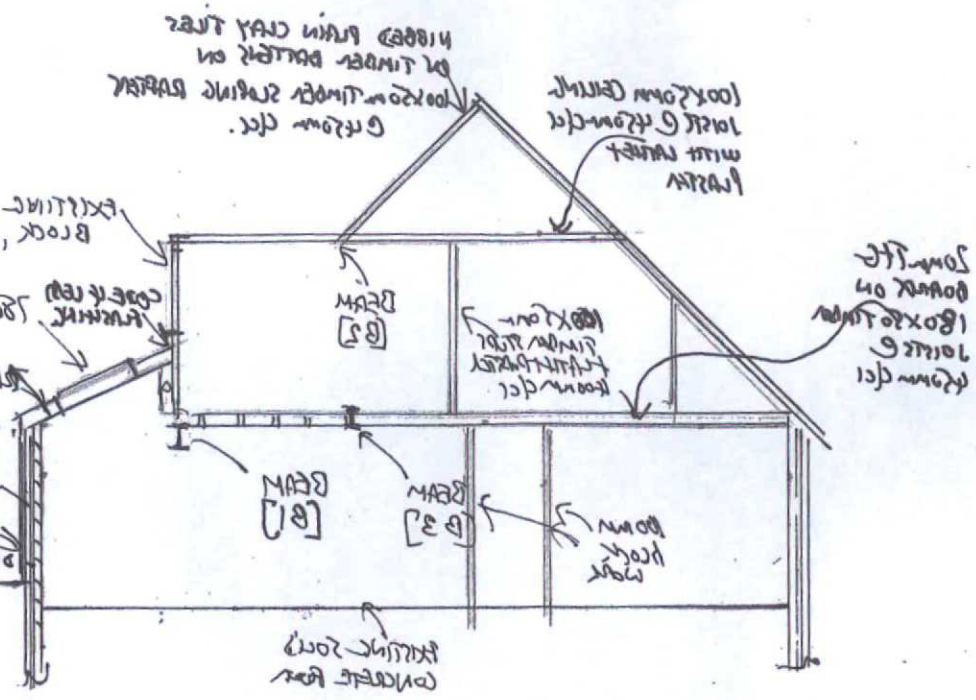

PROPOSED SECTION A-A

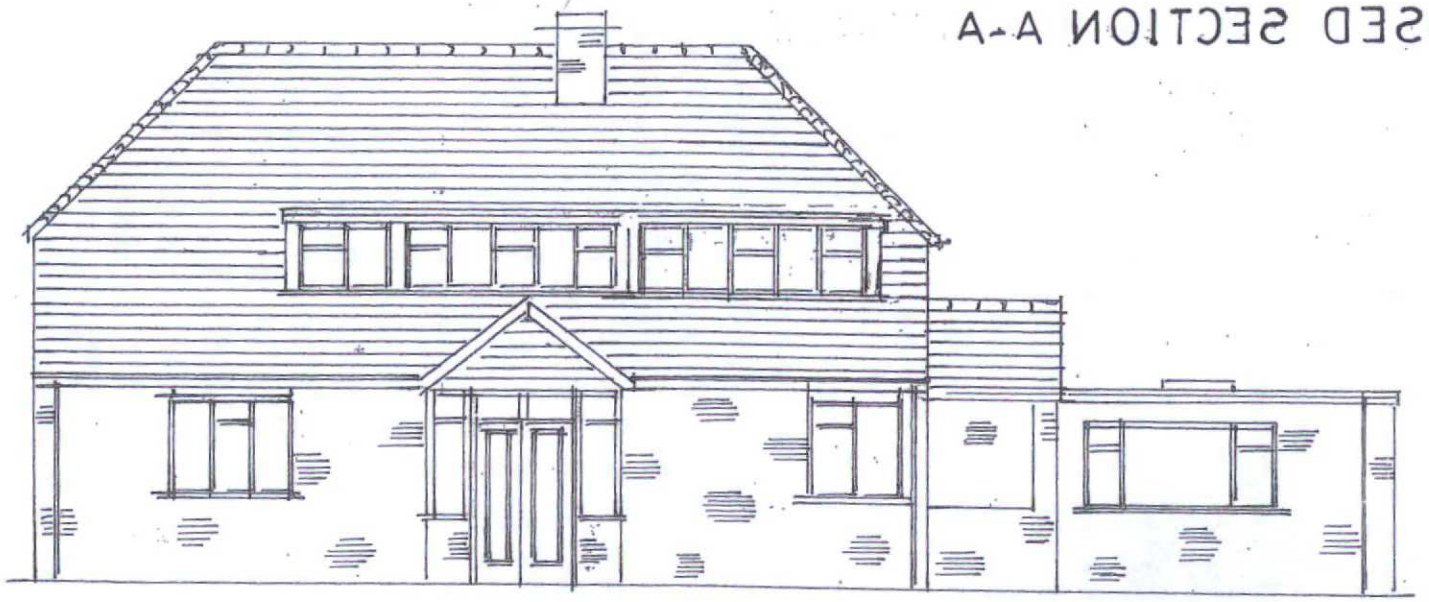

EXISTING & PROPOSED SOUTH VIEW



EXISTING EAST VIEW

ADUR & WORTHING
PLANNING SERVICES

PLAN	AWDM/ 0631/15
DATE VALID	29 APR 2015

1 BROWNING ROAD
NORTH LANCING
WEST SUSSEX BN15 0PY

PROPOSED EXTENSION TO
GAMES ROOM

FOR MR. C.G. & MRS S. MOLICA-FRANCO

PETER D. KING F.R.I.C.S.
CHARTERED SURVEYOR

14a BEACH ROAD
LITTLEHAMPTON
WEST SUSSEX BN17 5JA 01903 770846

DATE: 14.04.2015 DRG No.3 © PETER D. KING

0 1 2 3 4 5 6
metres

SCALE 1:100 ON A3 PAPER