
ADUR & WORTHING
PLANNING SERVICES


PLAN	AWDM/ 0631/15
DATE VALID	29 APR 2015

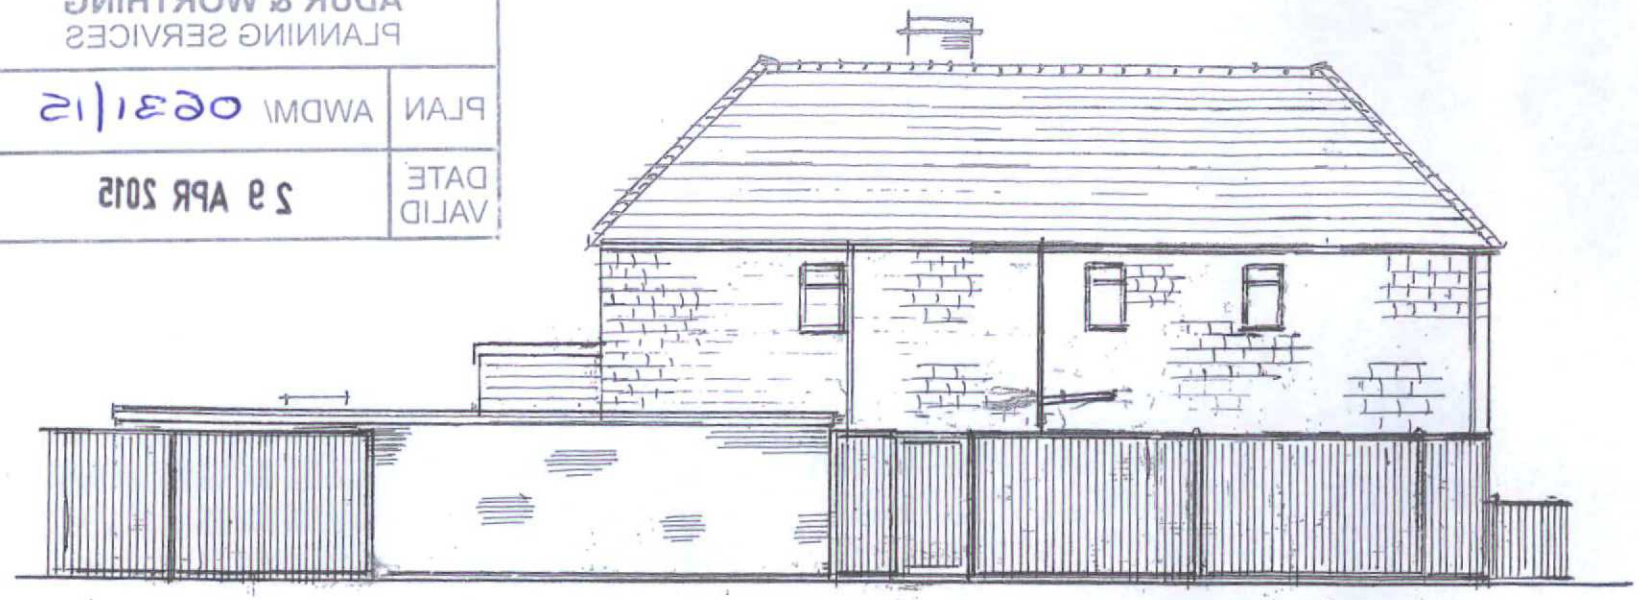

EXISTING NORTH VIEW



EXISTING WEST VIEW

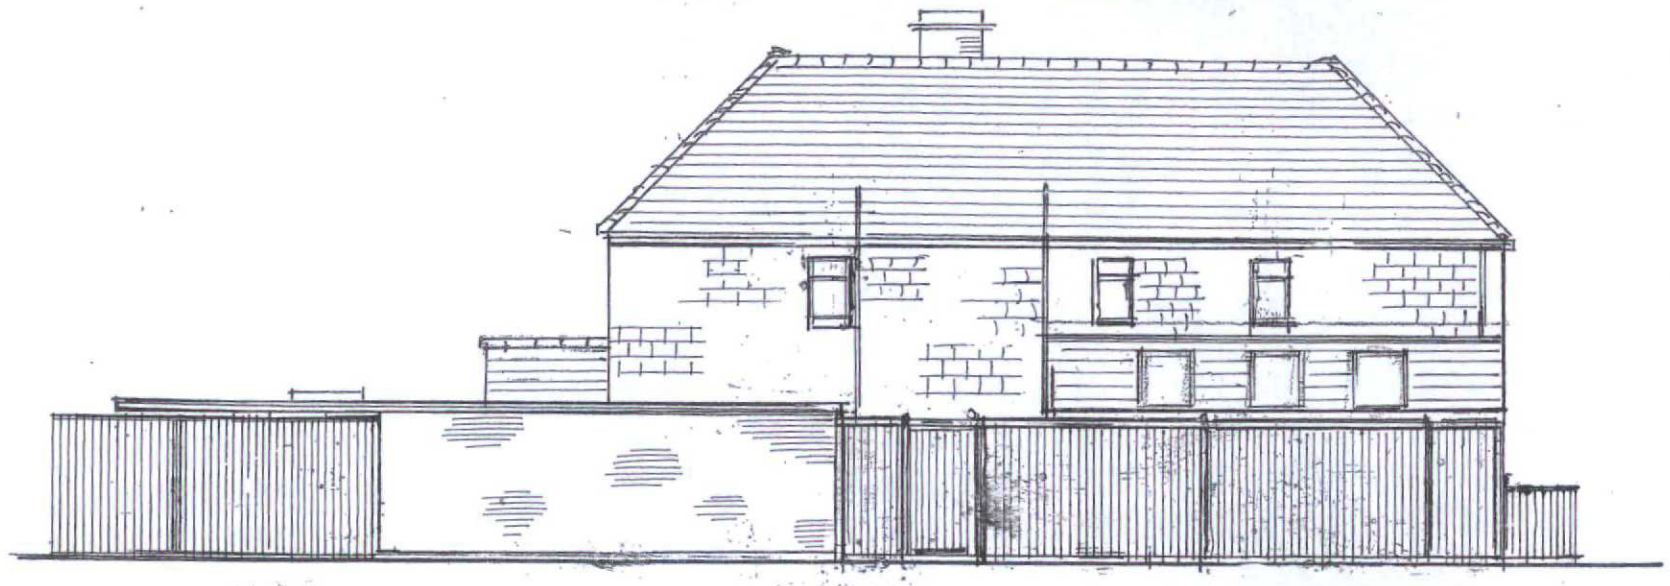

PROPOSED NORTH VIEW



PROPOSED WEST VIEW

1 BROWNING ROAD
NORTH LANCING
WEST SUSSEX BN15 0PY

PROPOSED EXTENSION TO
GAMES ROOM

FOR MR. C.G. & MRS S. MOLICA-FRANCO

PETER D. KING F.R.I.C.S.
CHARTERED SURVEYOR

4a BEACH ROAD
LITTLEHAMPTON
WEST SUSSEX BN17 5JA 01903 770846

DATE: 14.04.2015 DRG No.2 © PETER D. KING

1 0 1 2 3 4 5 6 m

SCALE 1:100 ON A3 PAPER