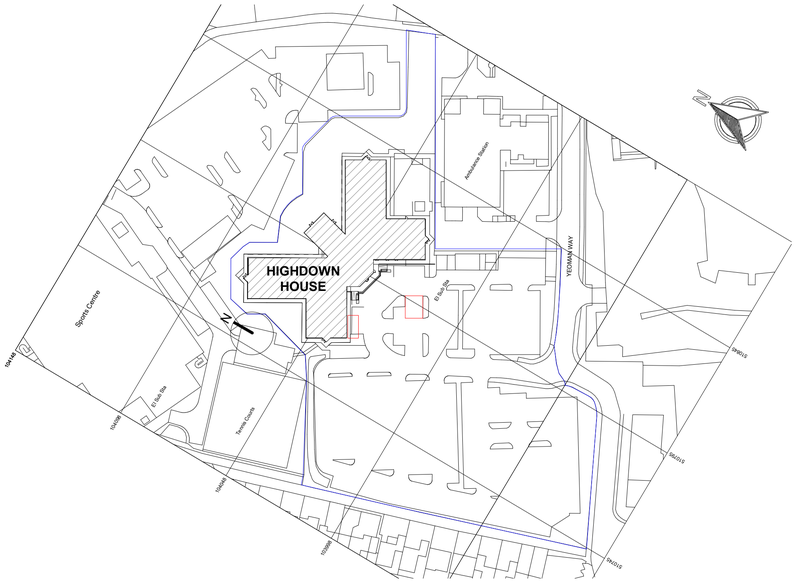


## 1 Planning - Existing Site Plan 1-1250

1 : 1250

0 5 10 50 Metres
GRAPHIC SCALE 1:1250

**BOUNDARY LINE INDCATED IN BLUE**

**AREA OF PROPOSED WORKS INDICATED IN RED**

**NEW DELIVERY RAMP - REFER TO PROPOSED RAMP DETAILS. n31953_L0_RMP**

**NEW ACCESSIBLE/DISABLED PARKING LOCATIONS REFER TO PROPOSED CARPARK LAYOUT**




## 2 Planning - Existing Site Plan 1-500

1 : 500

0 5 10 20 30 40 50 METRES
GRAPHIC SCALE 1:500

Notes:
Figured dimensions are to be used in preference to scaled ones. All dimensions to be checked by contractor before commencing work and any discrepencies reported to this office. This drawing is the property of BBI Group. Copyright is reserved by them and the drawing is issued on the condition that it is not copied, reproduced, retained or disclosed to any unauthorised person either wholey or in part without the consent of BBI Group.

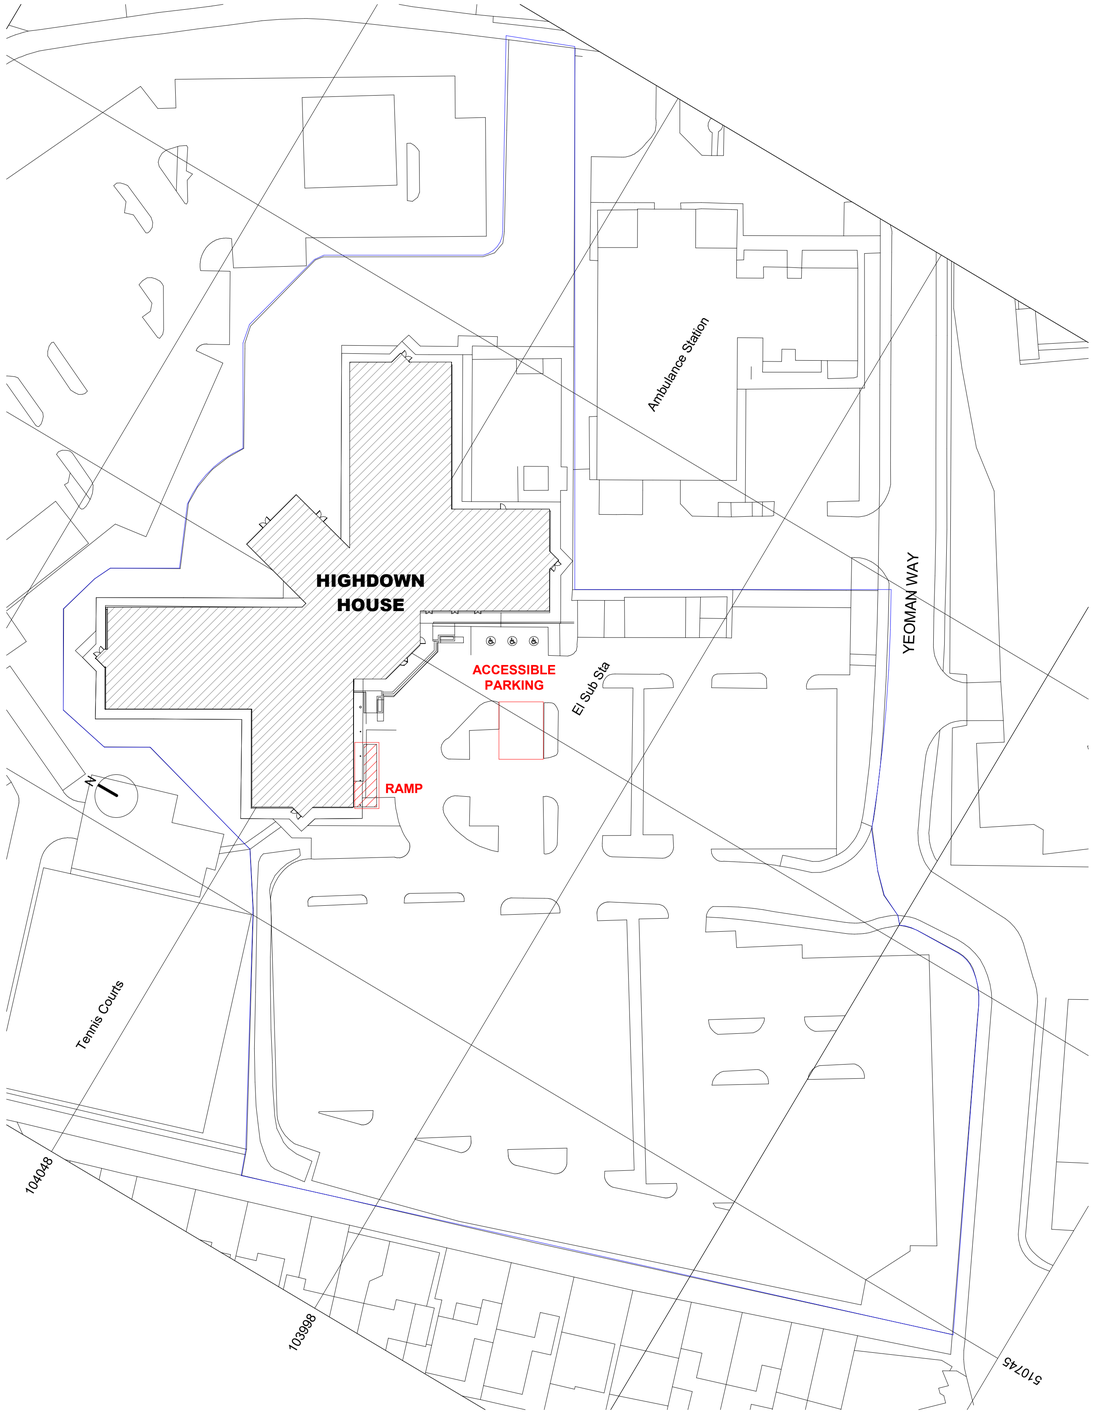**Project Address:**

**Highdown House, Yeoman Way, Worthing BN99 3HH**

**NOTE:**
ALL FINAL DESIGNS AND COSTS WILL BE SUBJECT TO FULL SURVEY AND BUILDING REGULATIONS

| Description | Date | Initials | Rev |
|---|---|---|---|
| Relocated DDA Parking Bays amended | 24.10.09 | LK | E |
| Updated to planning comments 02.10.24 | 03.10.24 | LK | D |
| Issued for Planning Update | 30.09.24 | LK | C |
| Scale bar added | 06.08.2024 | PM | B |
| Planning Application | 11.07.24 | LK | A |

Scan QR for Website

# Highdown House Project

## Phase 2 - Existing Site Plan

| Client | | Revision |
|---|---|---|
| Equiniti | | E |
| **Scale** | **Size** | **Date** |
| As indicated | A1 | 240705 |
| **Status** | | **Account Manager/ Designer** |
| PLANNING | | RB / LK |

**Drawing Title**
**N31953_ L0_ Ex & Prop Site plan_ E**