BLOCK PLAN. SCALE 1:500

N

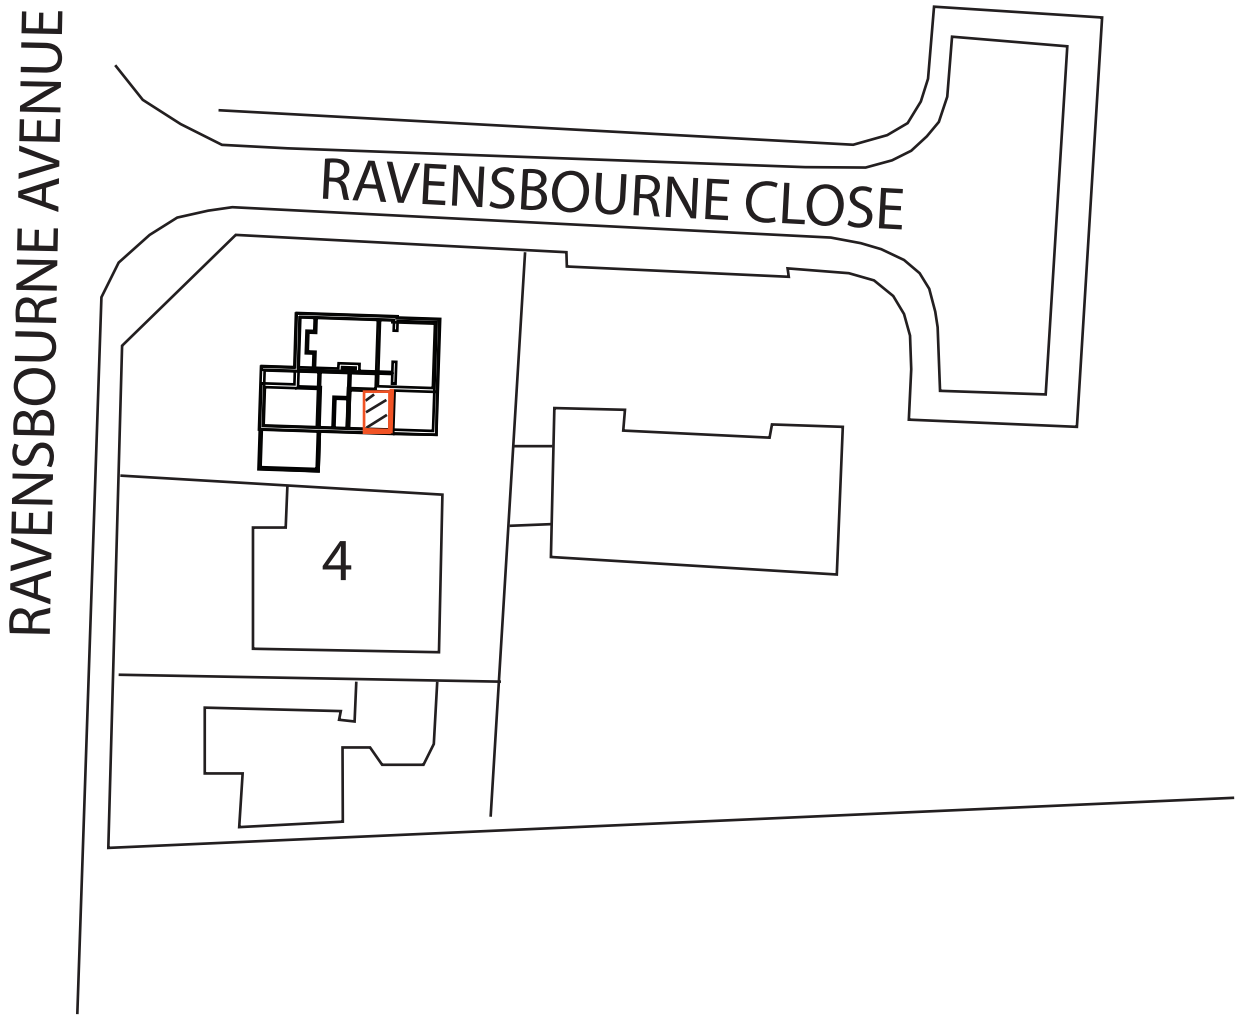

© copyright-M&K TURNEY

6 RAVENSBOURNE AVENUE
SHOREHAM BY SEA

Drawing Title:
PROPOSED SITE BLOCK PLAN

1:500 Scale Bar

5m | 10m | 15m | 20m

BLOCK PLAN	SCALE	1:500	A4	Drawing No.- **6RA.BP**	Rev:	**Date: 09-10-2024**