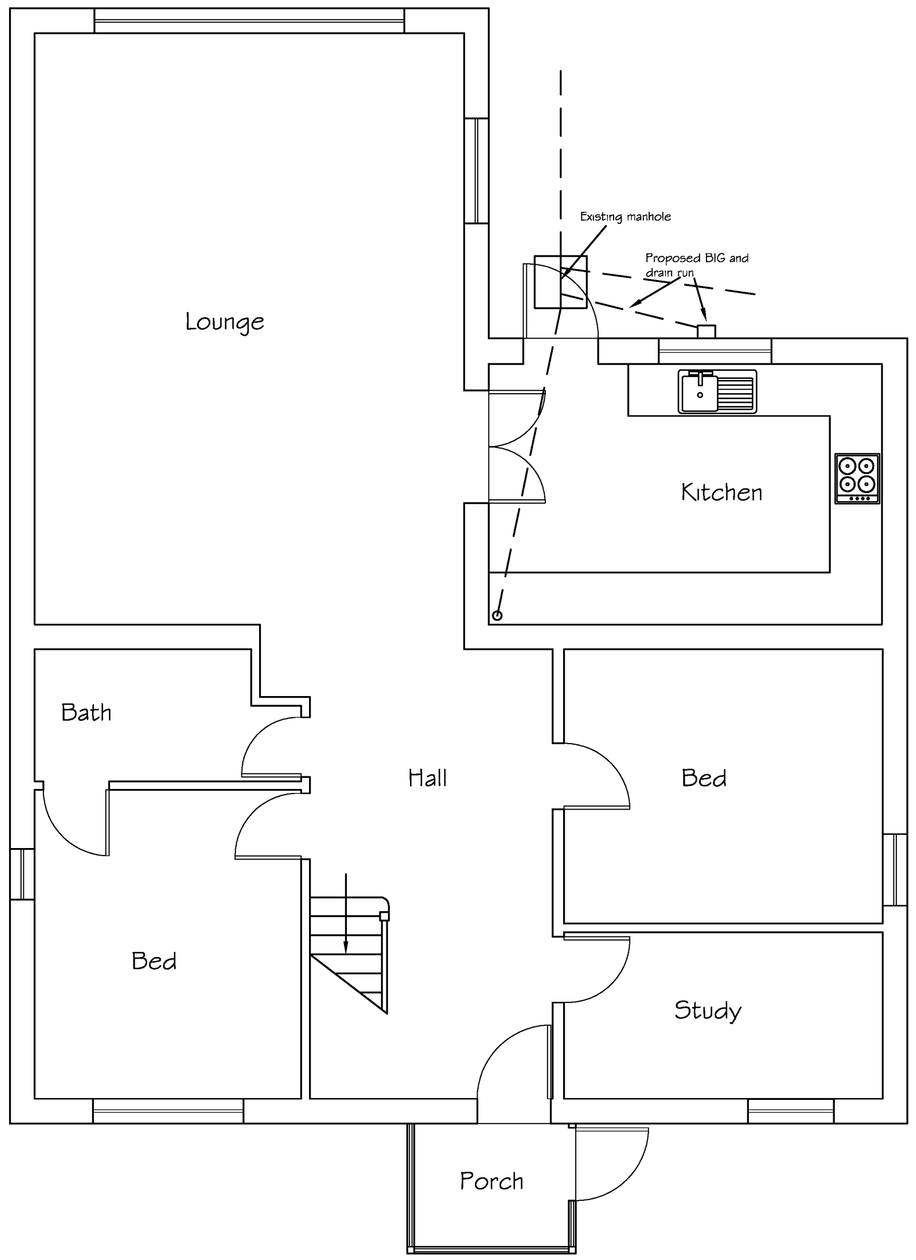

Proposed Ground Floor Plan

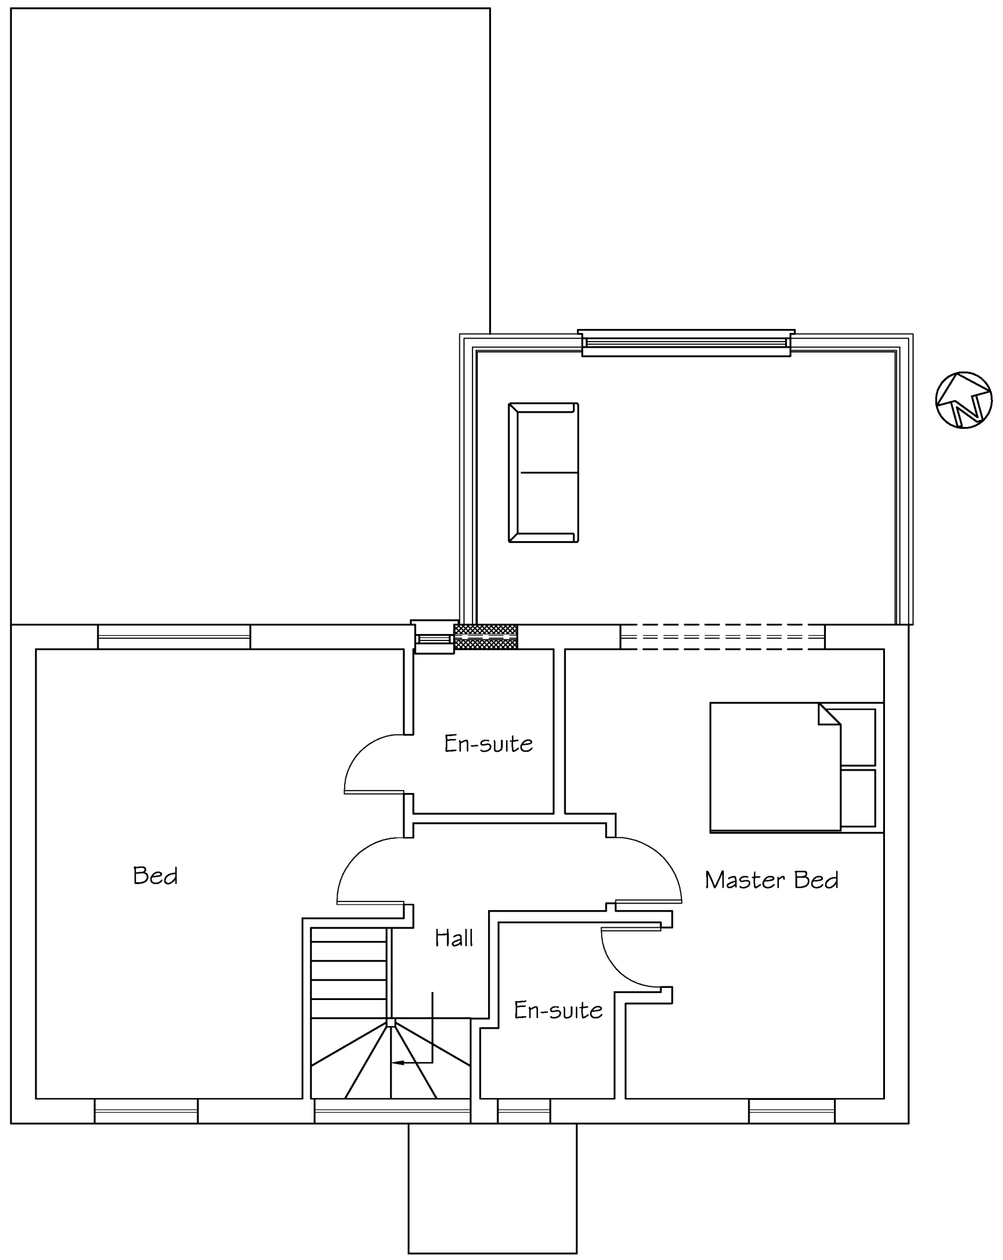

Proposed Second Floor Plan

0 0.5 1 2 3 4 5 6 7 8 9 10

SCALE 1:50

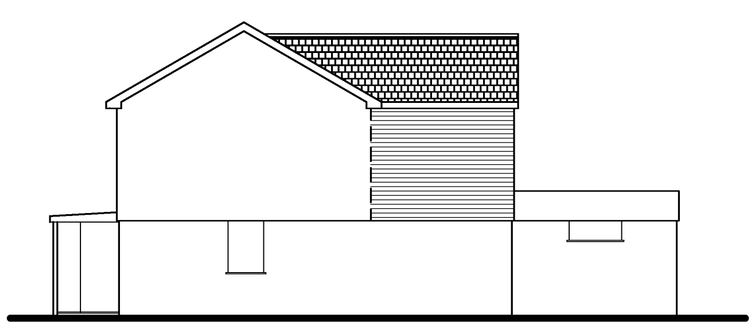

Proposed Side (East) Elevation



Proposed Rear (North) Elevation

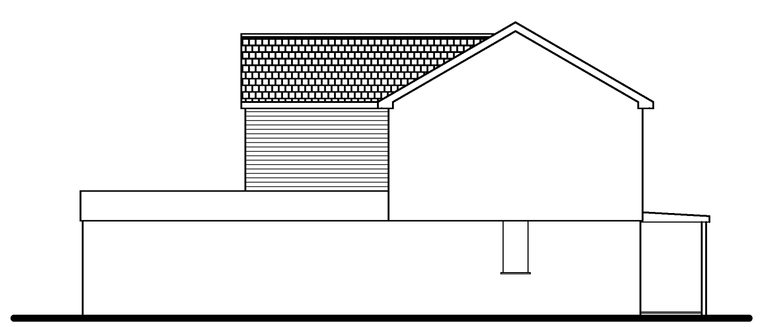

Proposed Side (West) Elevation

0 0.5 1 2 3 4 5 6 7 8 9 10

SCALE 1:100

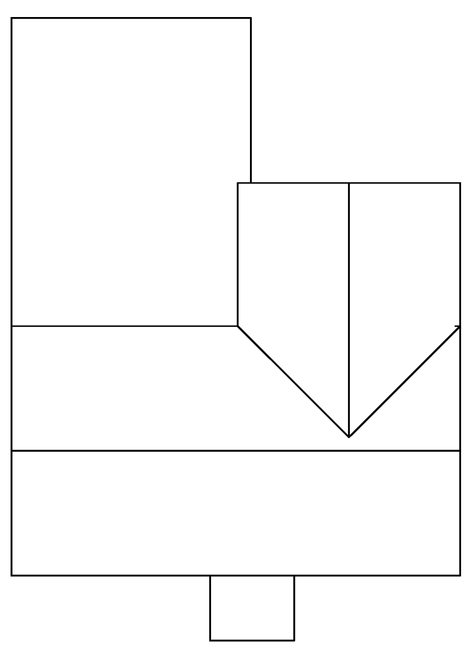

Proposed Roof Plan

Tony Rogers
Building Consultants
Address: 40 Dawn Crescent, Upper Beeding
West Sussex, BN44 3WH
Telephone: 01903 815225 Fax: 01903 815225

Rev.	Date:	Revision Description:

Client: Mr & Mrs A Barnes

Address: 64 Beach Green
Shoreham-by-Sea
West Sussex
BN43 5YA

Project: Proposed first floor rear extension

Scale: 1:50 1:100
Paper Size A1

Date: October 2024

Drawing No: 19/1387/02

Drawn By: AWR

Revision: