
Location Plan

Site Address: **36, Hudson Close, Durrington, Worthing, BN13 2SJ**

PlanningPortal

Date Produced: **11-Apr-2025**

Scale: **1:1250 @A4**

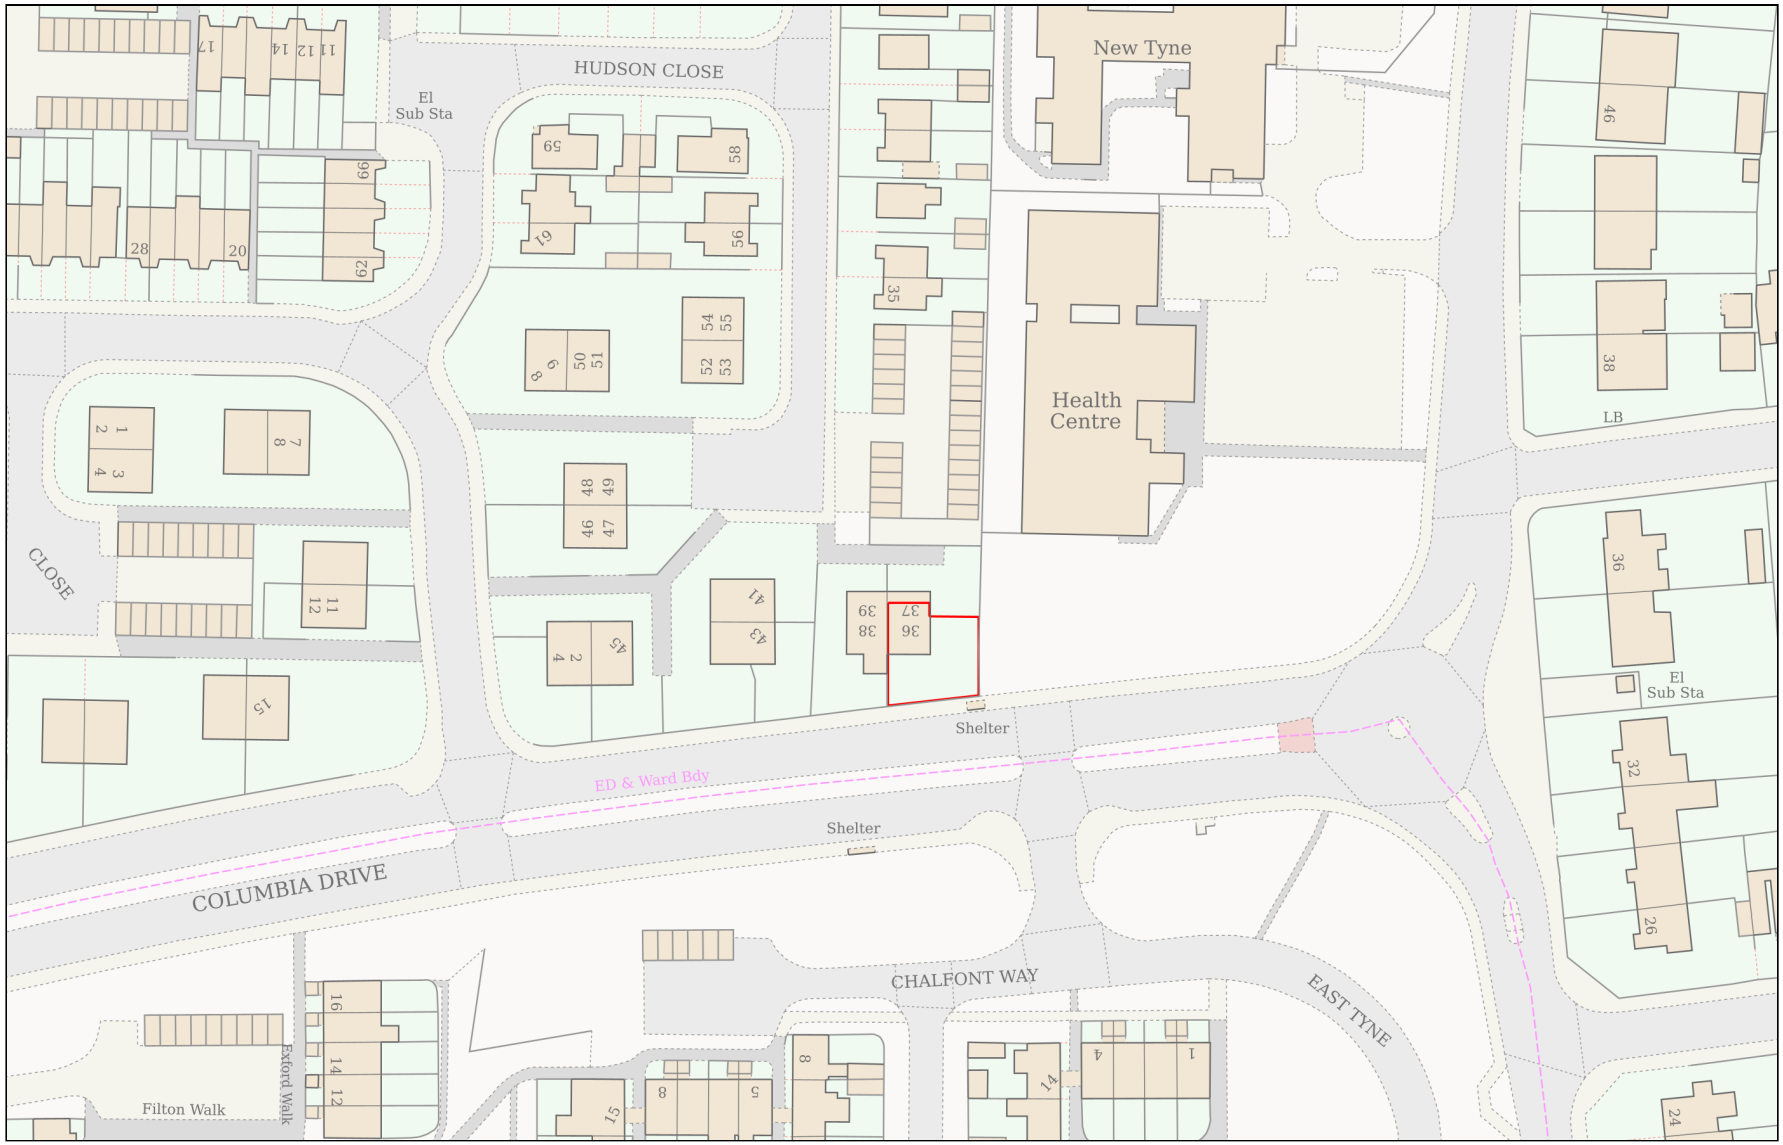

Planning Portal Reference: **PP-13900885v1**

Powered By TerraQuest

© Crown copyright and database rights 2025 OS 100042766