
BLOCK PLAN SCALE 1:500@a4 36, Hudson Close, Durrington, Worthing, BN13 2SJ

Note distance to boundary
A=0.1m (no roof material to overhang the boundary)
B=9.8m
C=5.2m

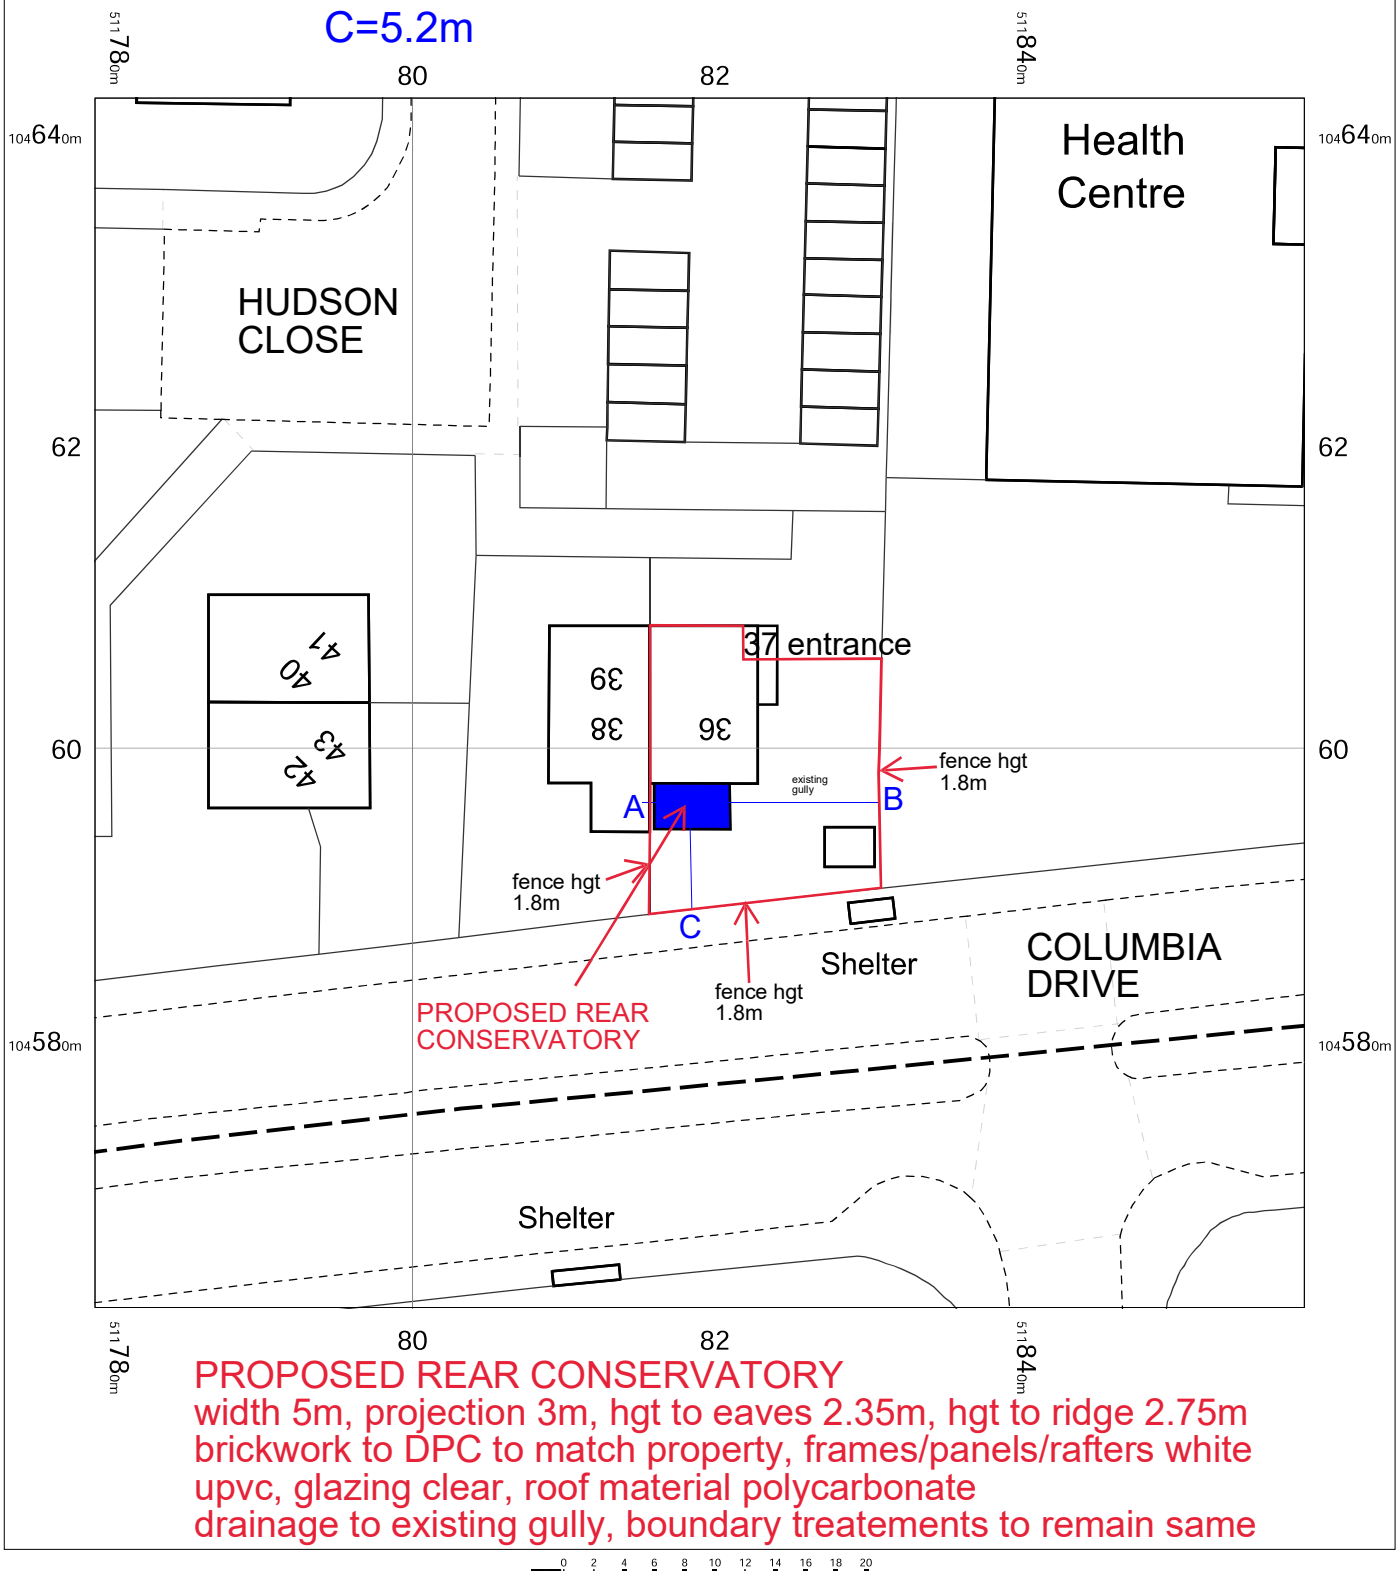

PROPOSED REAR CONSERVATORY
width 5m, projection 3m, hgt to eaves 2.35m, hgt to ridge 2.75m
brickwork to DPC to match property, frames/panels/rafters white upvc, glazing clear, roof material polycarbonate
drainage to existing gully, boundary treatements to remain same

0 2 4 6 8 10 12 14 16 18 20
m

SEASCAPE CONSERVATORIES & ORANGERIES

OS MasterMap 1250/2500/10000 scale
Thursday, March 27, 2025, ID: CM-01214808
www.centremapslive.co.uk

1:500 scale print at A4, Centre: 511819 E, 104603 N

©Crown Copyright Ordnance Survey. Licence no. AC0000849896

N

Ordnance Survey Licensed Data

CENTRE MAPS LIVE.
FOR A BETTER POINT OF VIEW