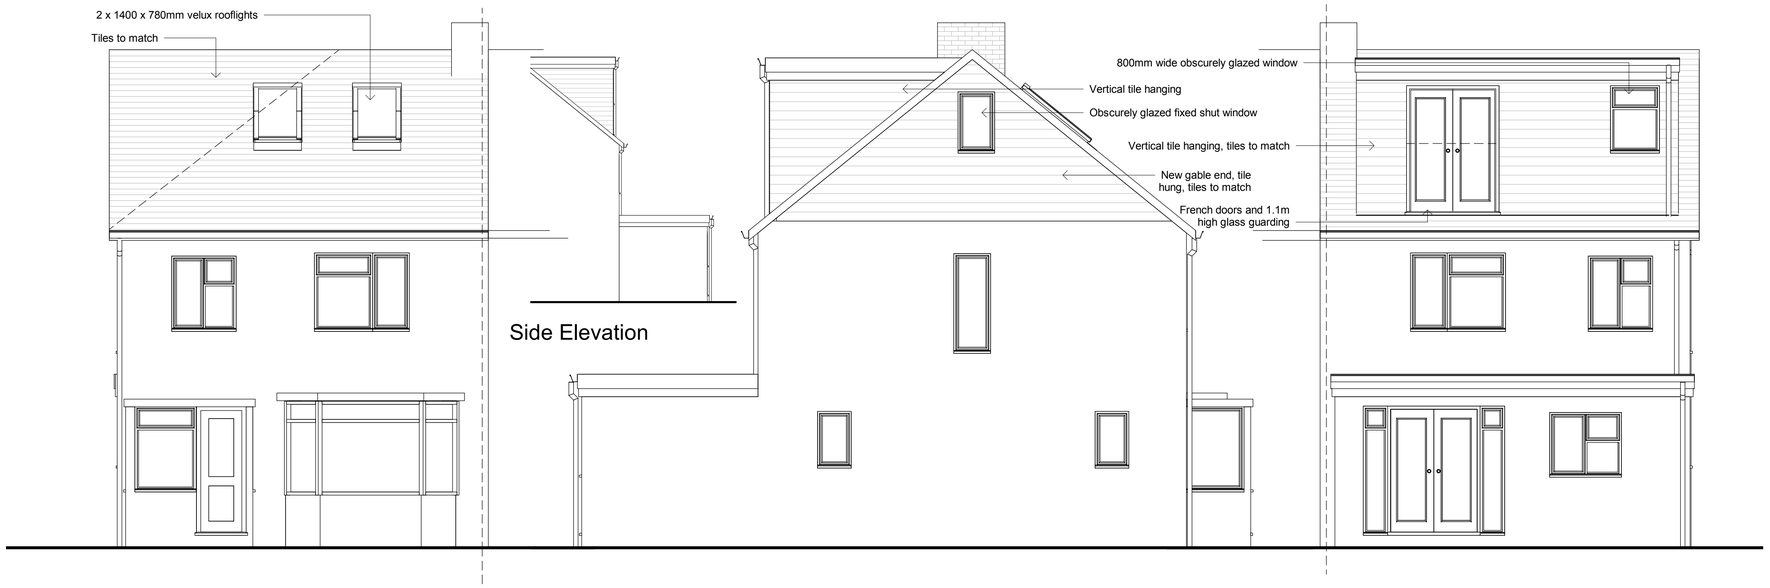

Front Elevation

Side Elevation

Rear Elevation

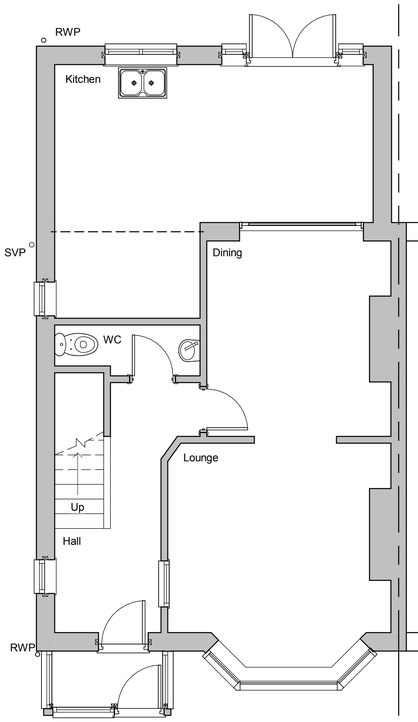

Ground Floor

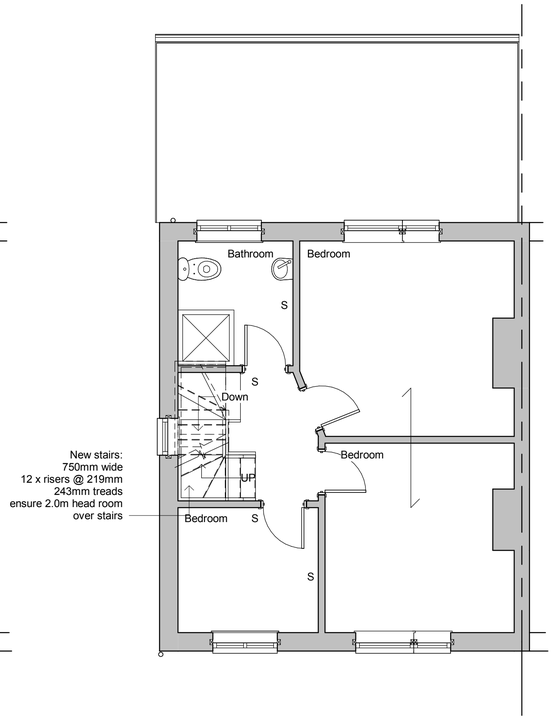

First Floor

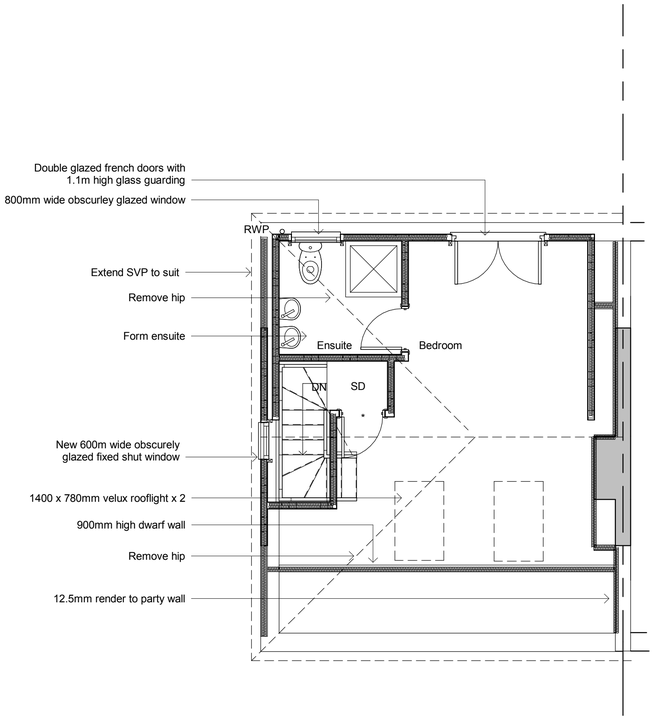

Revisions

0.5 0 0.5 1 1.5 2 2.5
SCALE 50 m
1:

1 0 1 2 3 4 5
SCALE 100 m
1:

Materials

Drawing Number	2017/85	Sheet	1 of 1
Size	A1	Scale	1:50, 1:100

Project

Proposed Details
July 2017

Job Title

1 Greenways Crescent
Shoreham By Sea
West Sussex
BN43 6HR

Do Not scale from this drawing except for planning as photocopies will be subject to distortion
Drawings to be read in conjunction with all other Designers and structural engineers contract drawings and specifications:
Any discrepancies must be brought to the attention of the Designer immediatialy.
The contractor must verify all dimensions by site measurement before ordering materials or manufacturing components
Substitute materials and products to those named will be acceptable if proven to be of equal or higher performance and not in conflict with other elements

M. J. Humphrey

Design - Surveying - Planning

RICS cabe chartered association of building engineers

Mel Humphrey 07701055182

RICS C.Build E MCABE

39 Northease Drive
Hove
East Sussex
BN3 8PQ mel_humphrey_uk@yahoo.co.uk