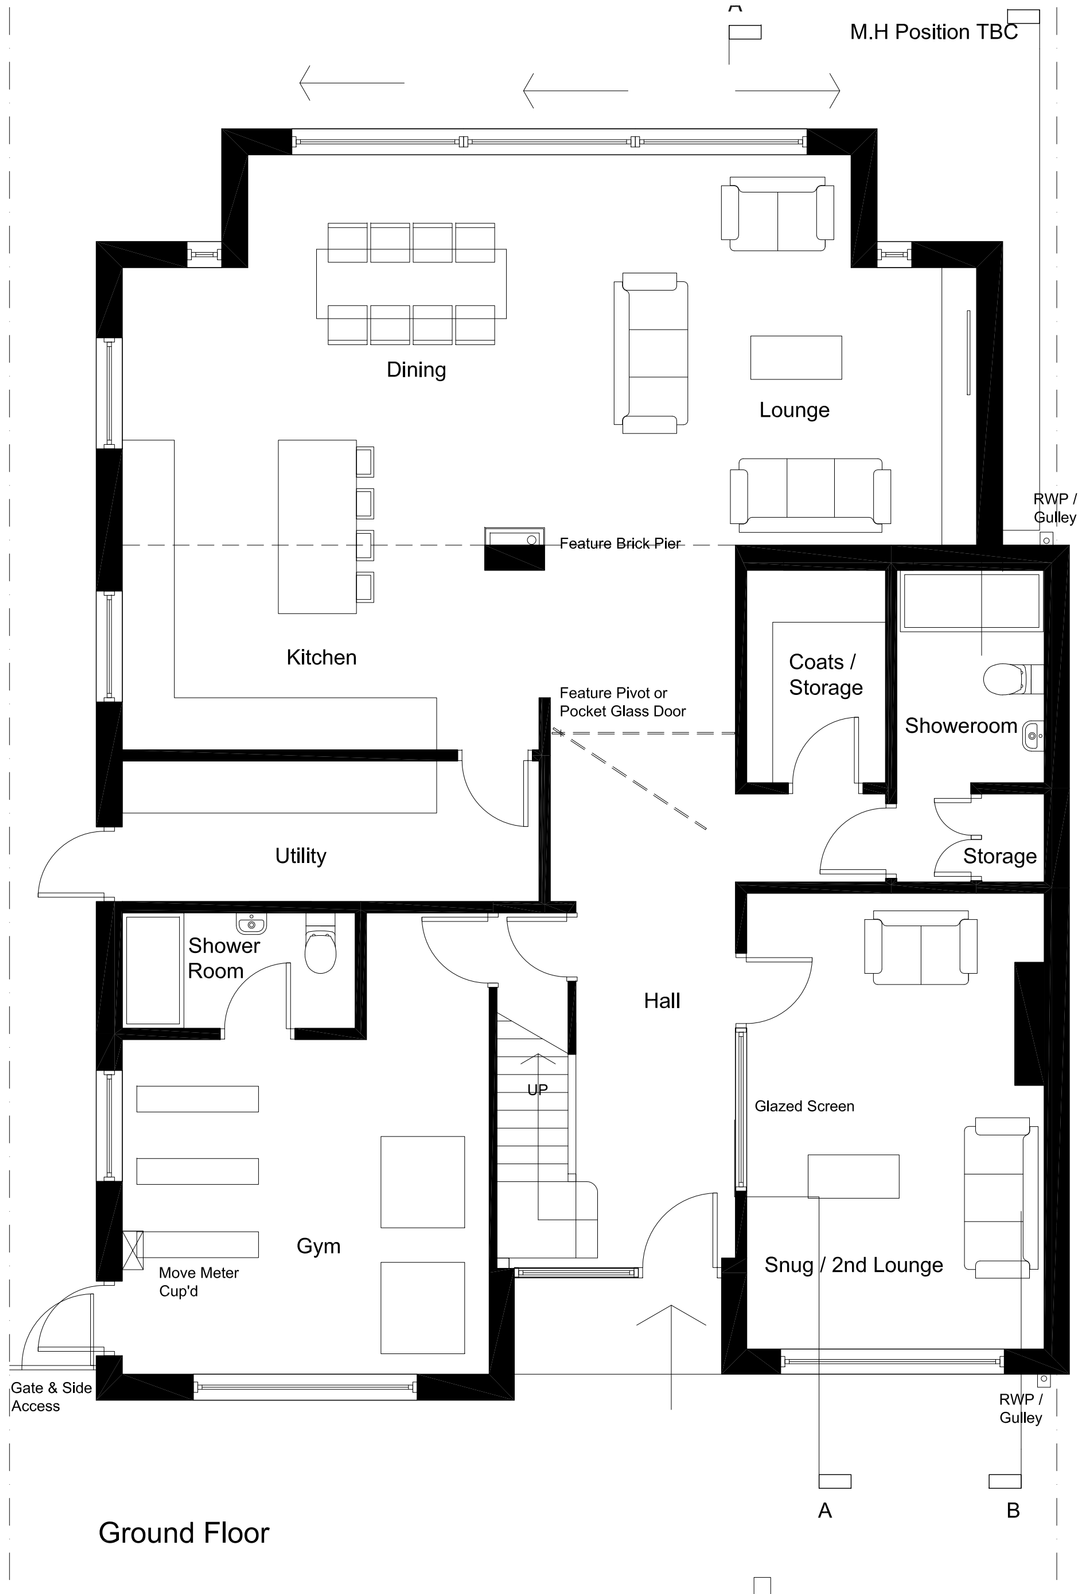

Ground Floor

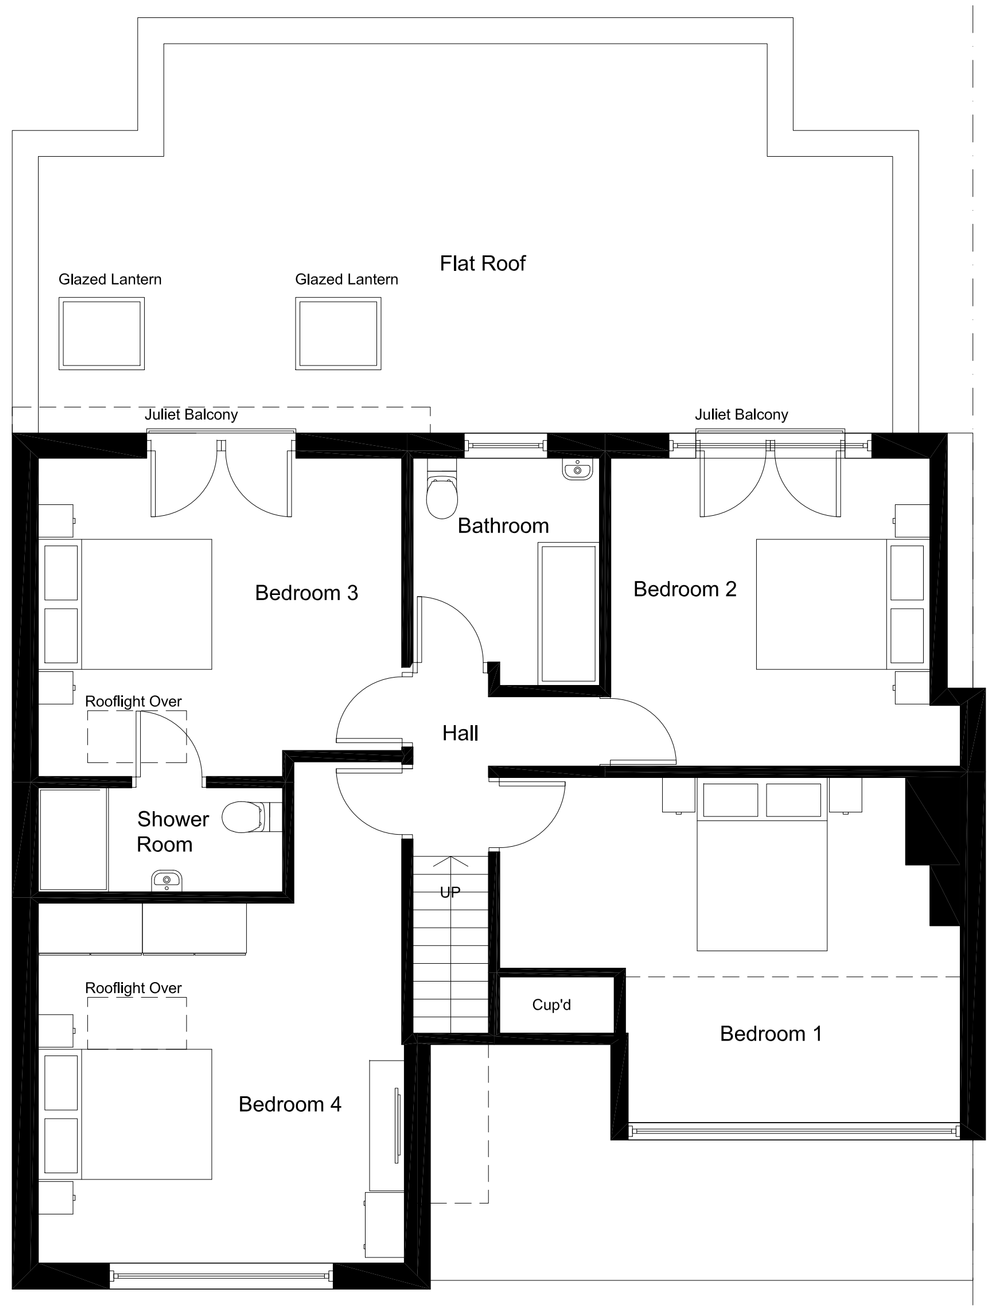

First Floor



Location Plan 1:1250

Scale Bar 5-25m @ 1:1250



Block Plan 1:500

1:500

0m 10m 20m 30m

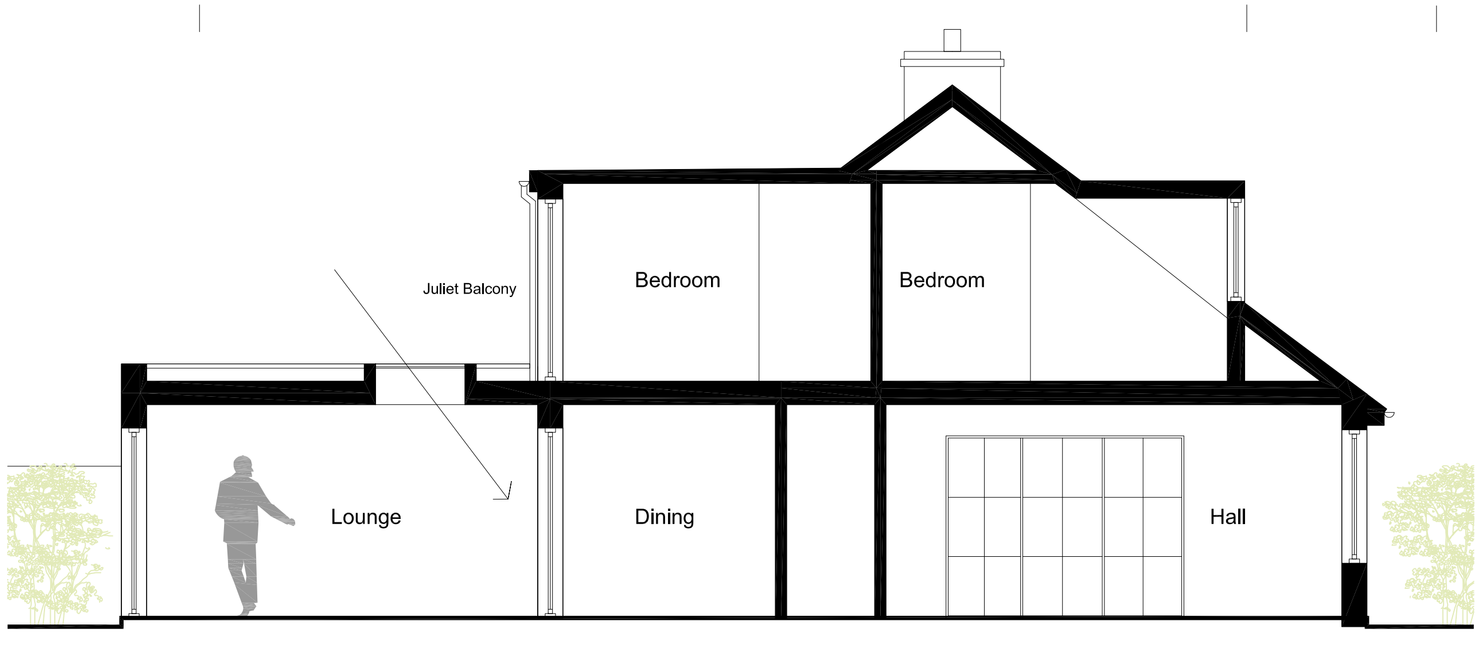

1:50

0m 1m 2m 3m

Section AA

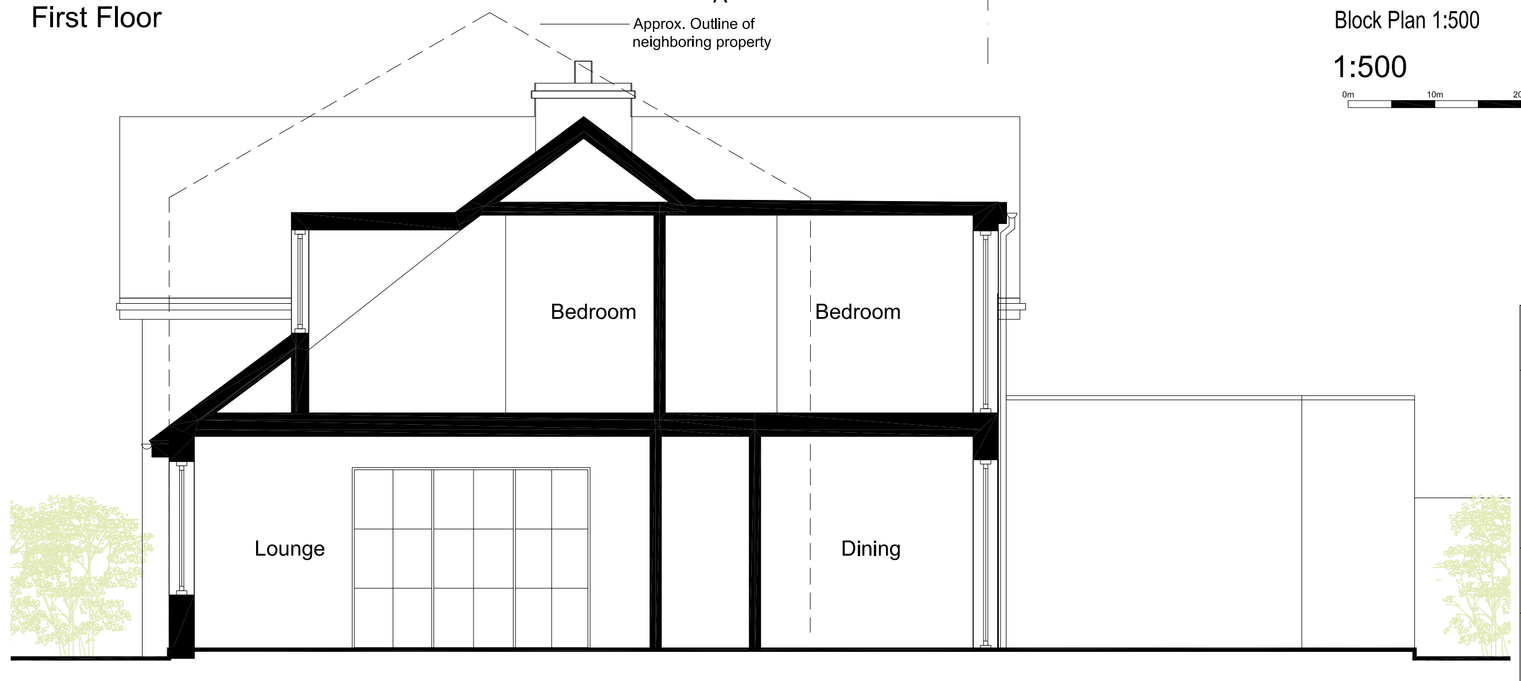

East Sectional Elevation BB

PLANNING APPLICATION

amendments

client
Wayne & Louisa Roberts

job
86 Beach Green
Shoreham

drawing number
03C

drawing title
Proposed Plans & Section

date
June 2020

scale
1:50 @ A1

Check all dimensions on site before all work is commenced
All goods materials workmanship to conform with current building regulations BSS and COP's