



## Block Plan

0 10 25m

Scale 1:500

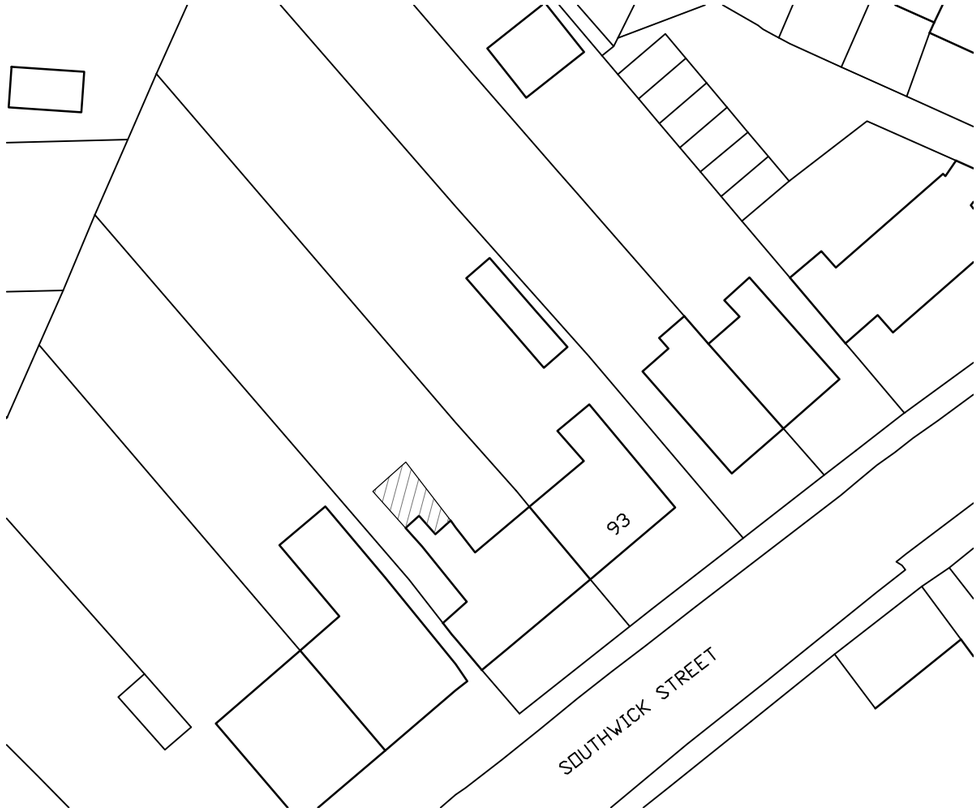


## Location Plan

0 10 20 30 50m

Scale 1:1250

N

| Rev | Description | Date |
|---|---|---|
| A | Library and Sitting Room removed | 18.01.21 |

| Job Reference | Client |
|---|---|
| Alterations<br>91 Southwick Street<br>Southwick, BN42 4TL | Mr Porter |
| **Drawing Title** | **Drawing No** / **Rev** |
| Prior Approval Site Plans | ADC 1292/LP2 |

| Date | Scale | Dwg Size | Plot Style | Drawn | Checked |
|---|---|---|---|---|---|
| 03.11.20 | 1:500/1250 | A3 | ADC+red | CW | AD |

All dimensions to be checked on site and do not scale from this drawing. This drawing should be approved by Local Authority Building Control or other appropriate checking authority prior to commencement of work. This drawing should not be reproduced without the prior consent of the author.

ADC Alistair Dodd Consulting
Architectural Services
72a Beaconsfield Road . Brighton . East Sussex . BN1 6DD
Tel: 01273 669466
Email: info@adcbrighton.co.uk
WWw.adcbrighton.com