project	EXTENSION TO 11 HOWARD ROAD SOMPTING BN15 0LW
client	Mr T Brankovic 11 Howard Road Sompting BN15 0LW
architect	Peter Wilson Hilary Mount Way Lancing BN15 0QD 01903 755765
drawing	scale 1:100 date: 03/07/15 revision 30/9/15

proposed elevations 1 tp730/15c

ADUR & WORTHING
PLANNING SERVICES

PLAN	AWDM/1029/15
DATE VALID	Rec 30/9/15

chimney not shown
tiled roof to match existing
white painted rendered walls
UPVC windows and doors

AMENDMENT

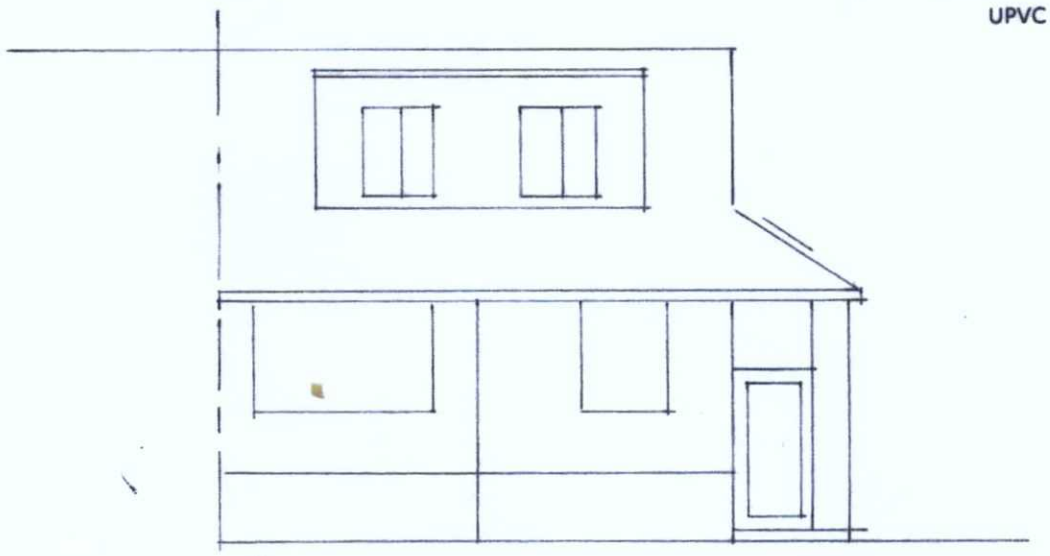

front elevation

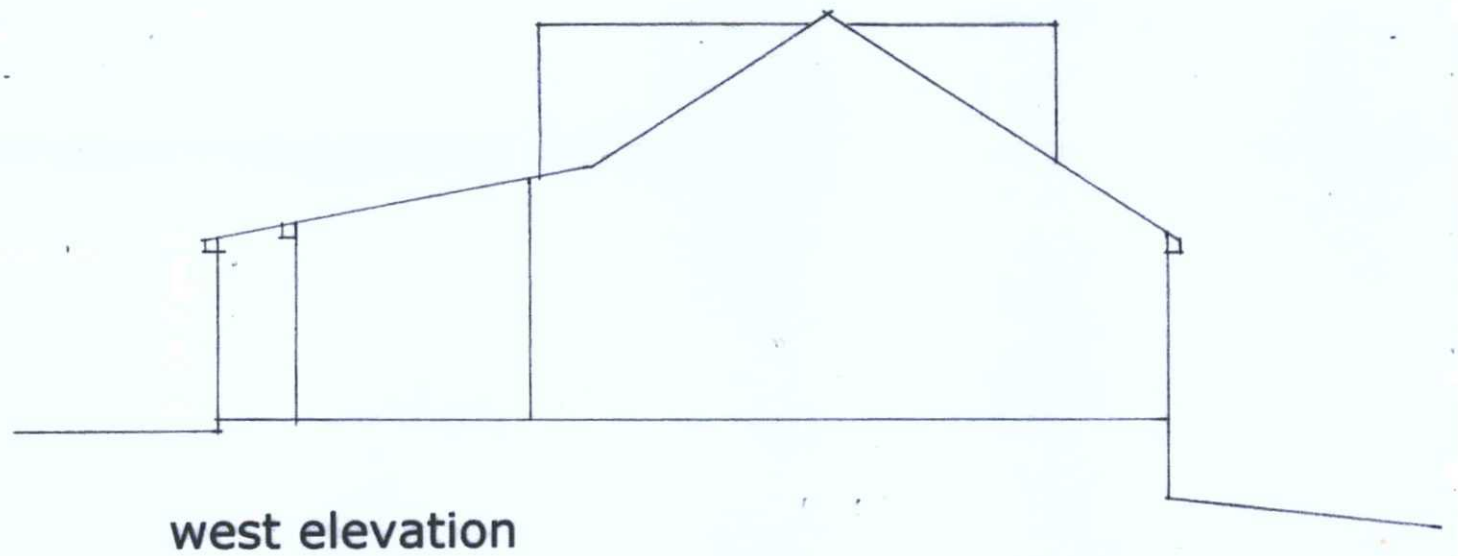

west elevation

1 2 3 4 5 6 7 8 9 10 metres