
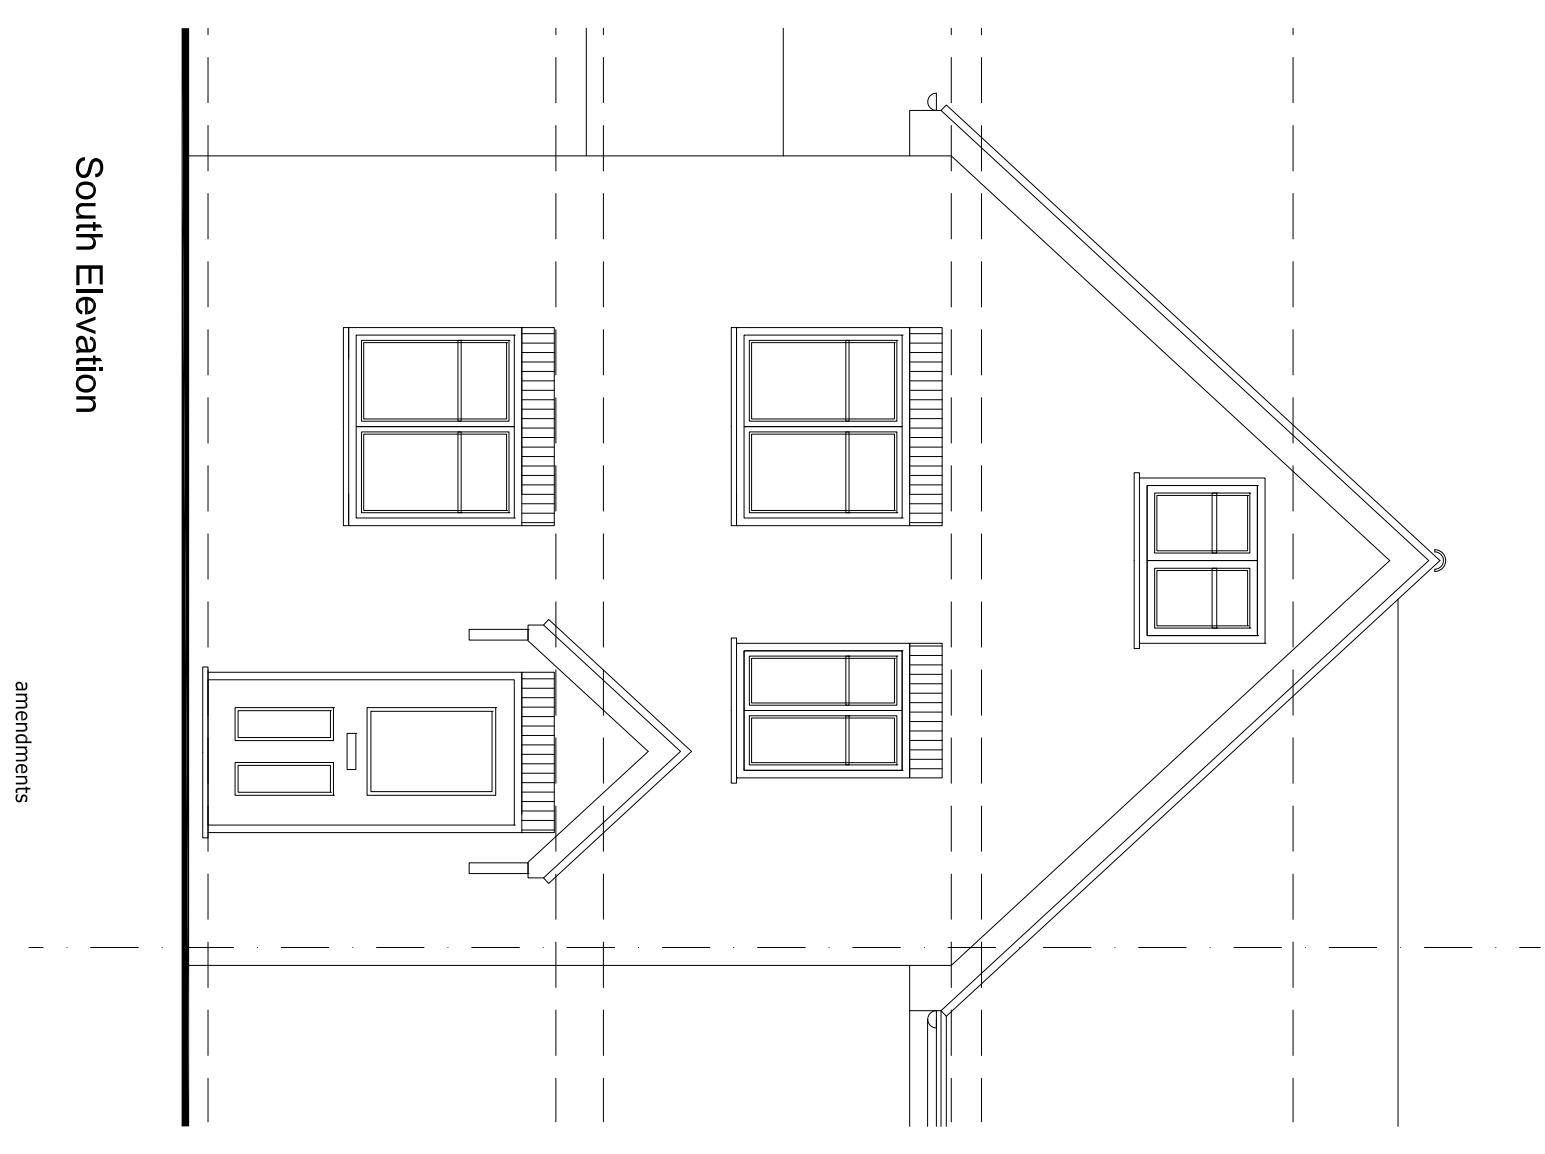
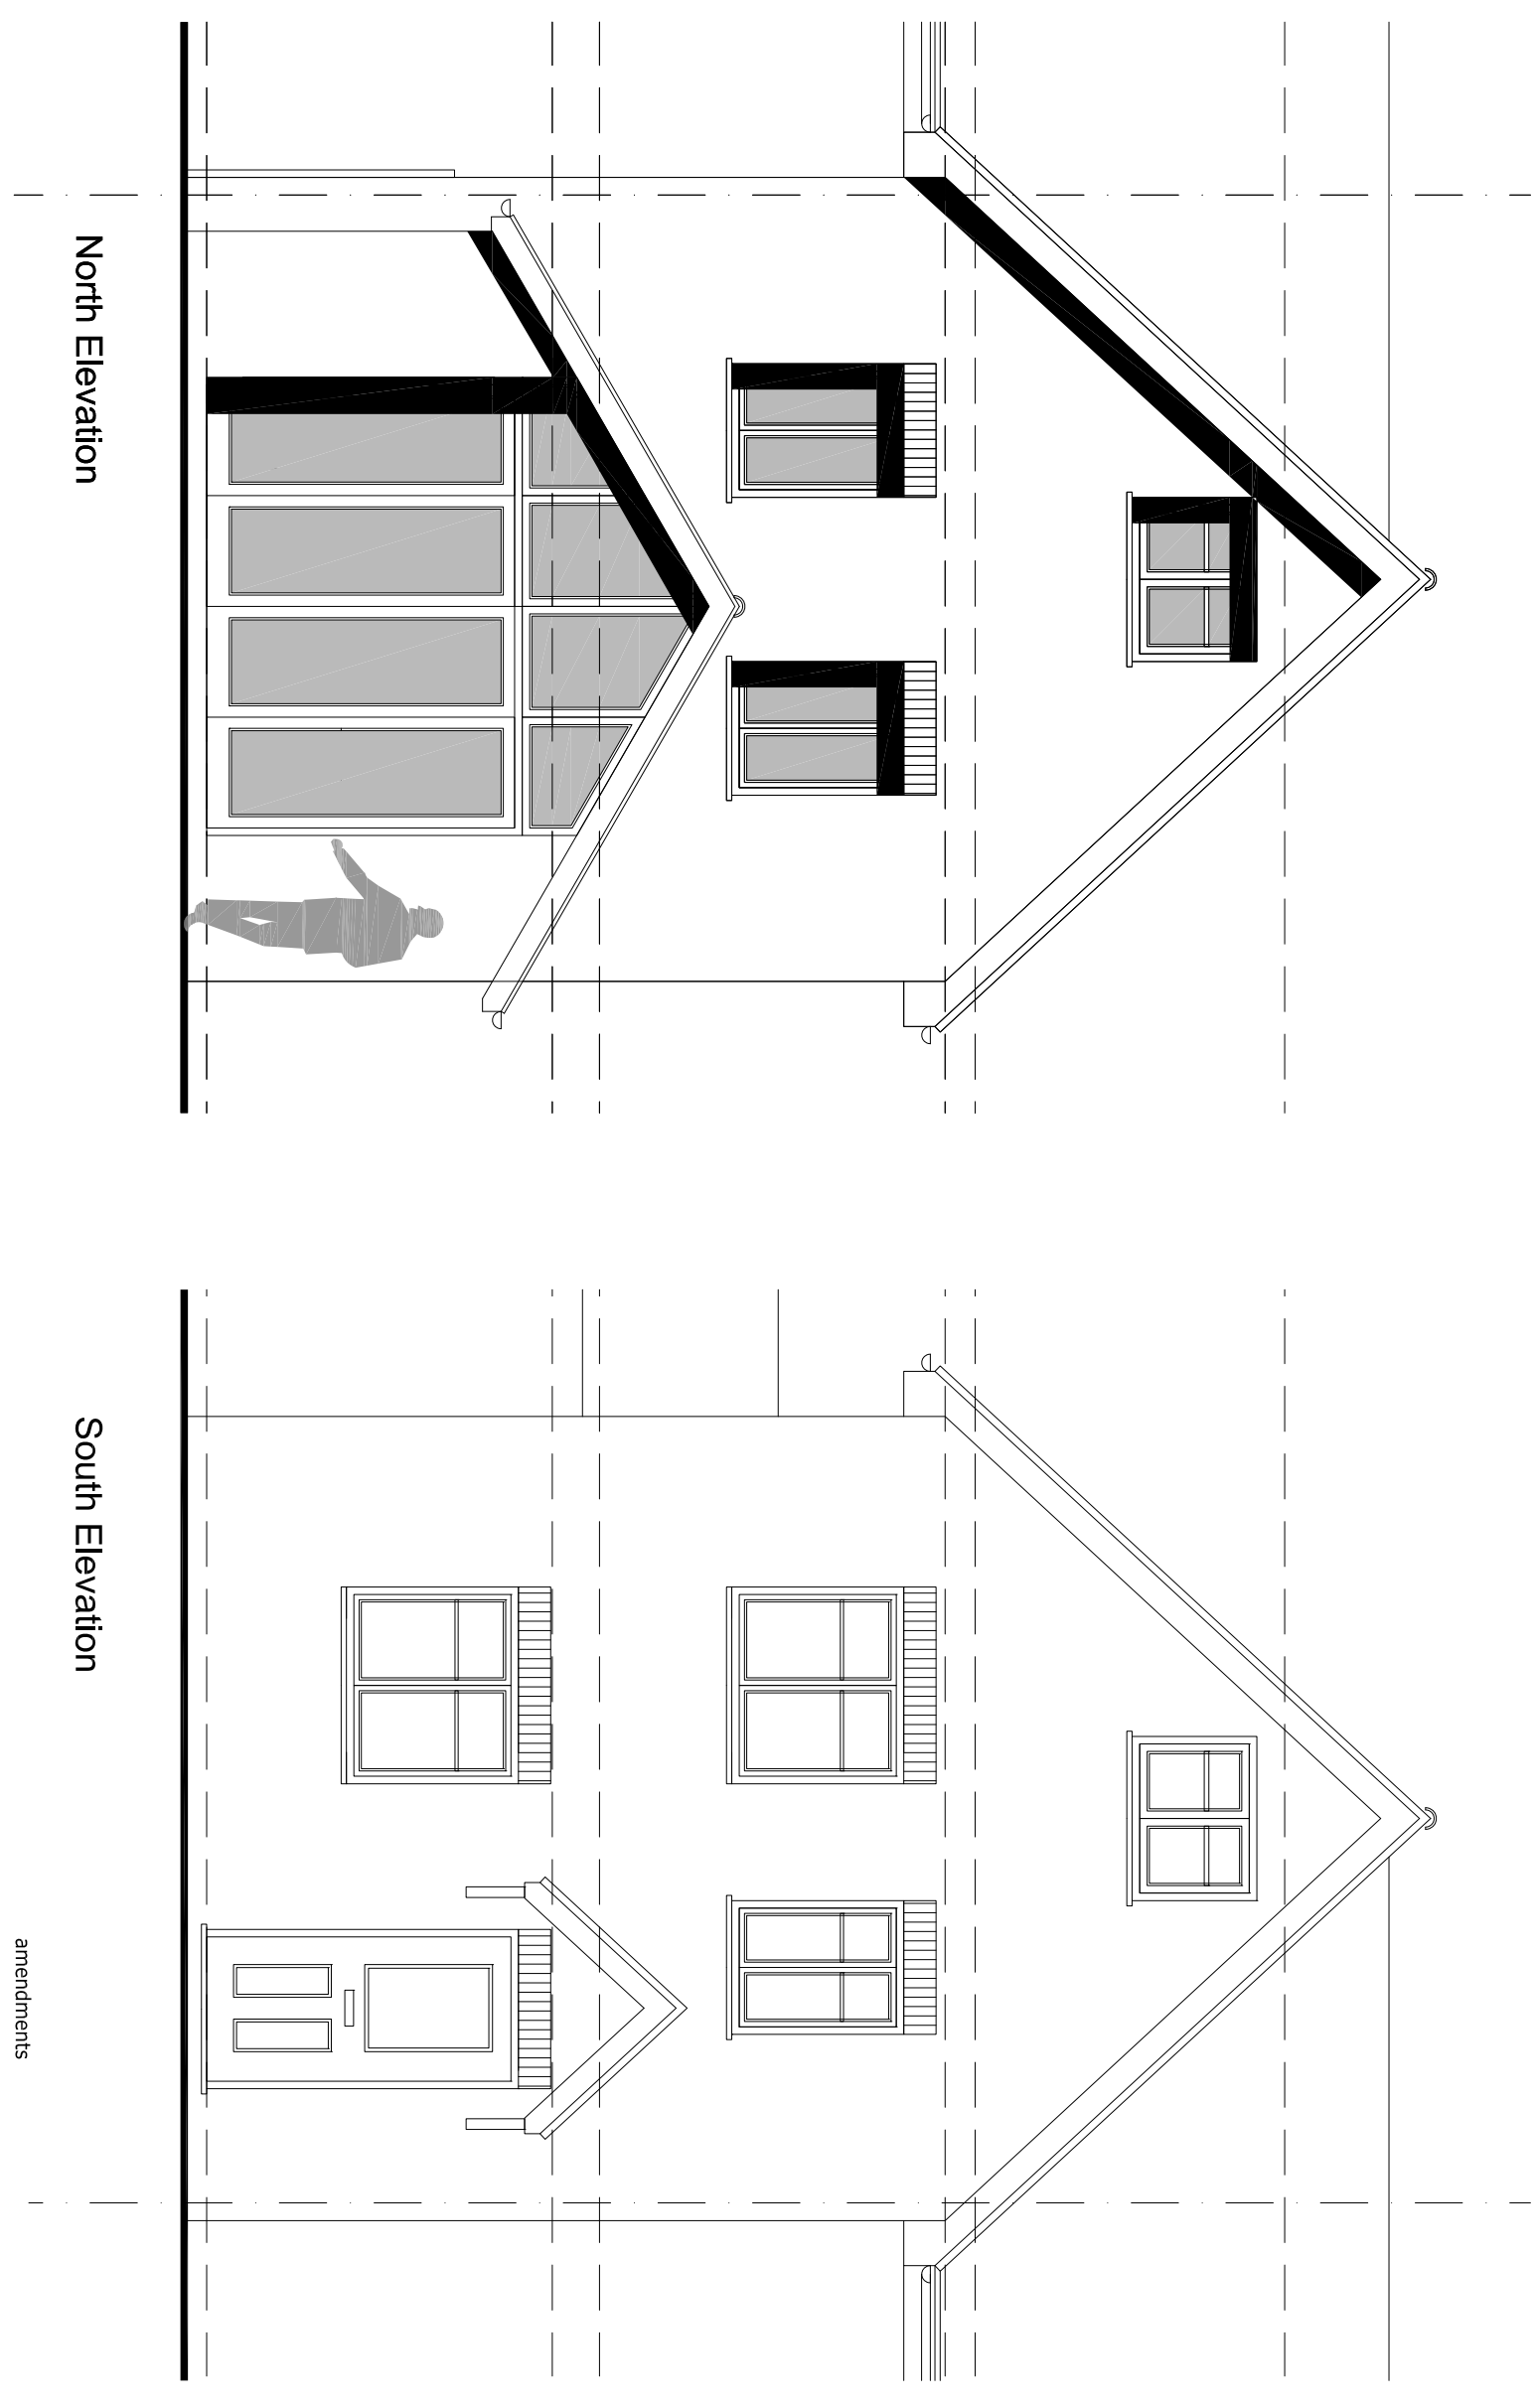
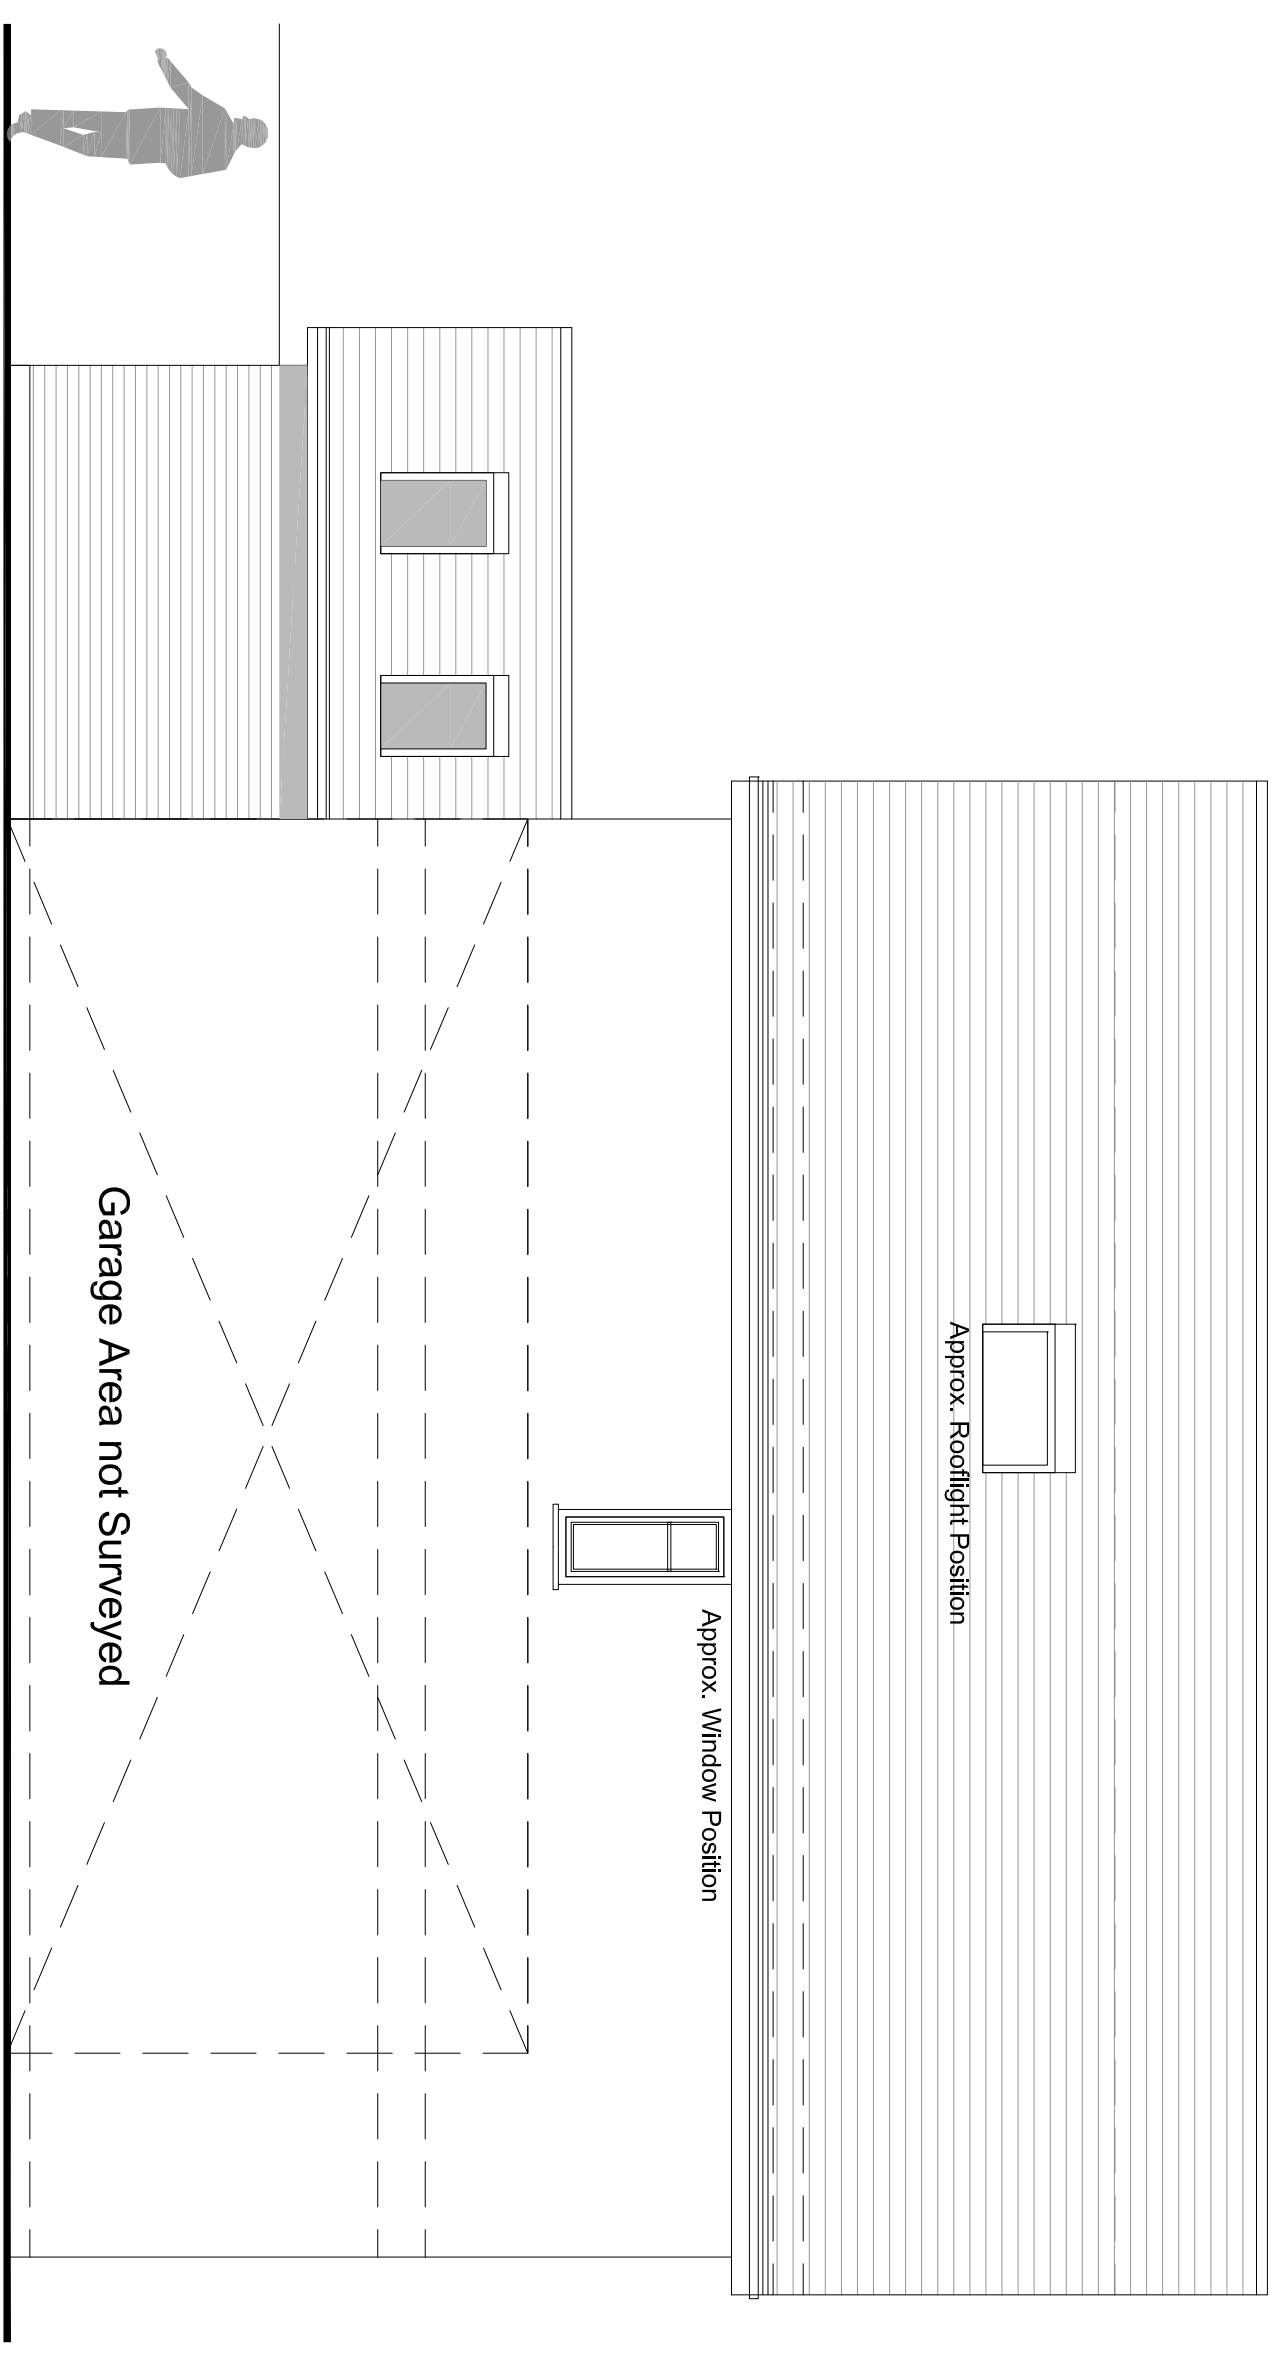
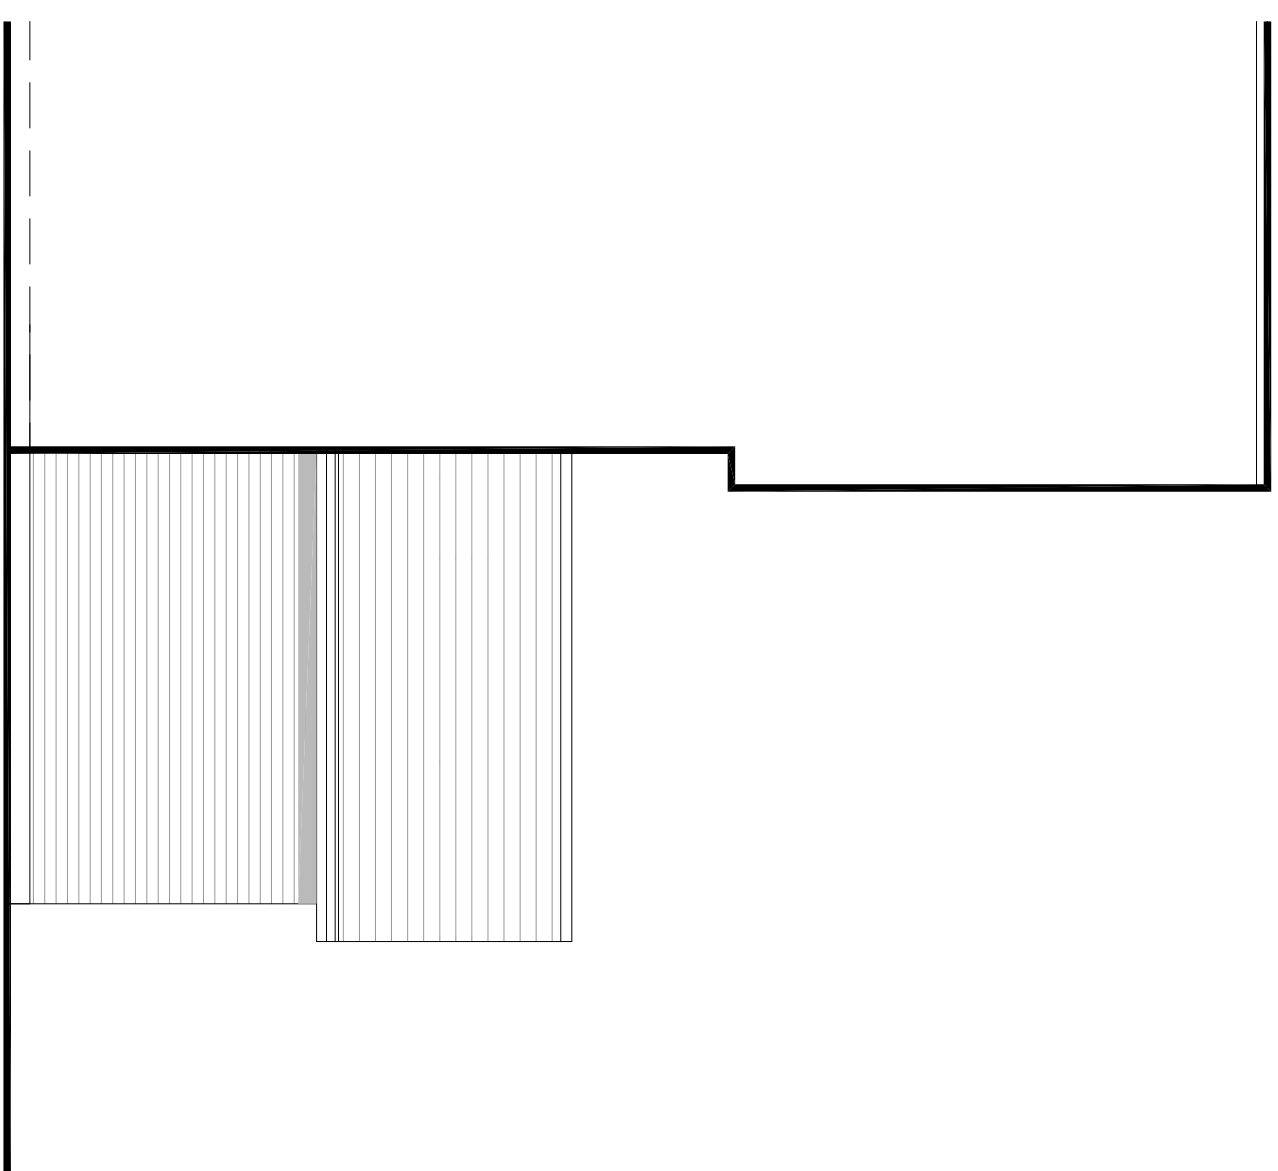
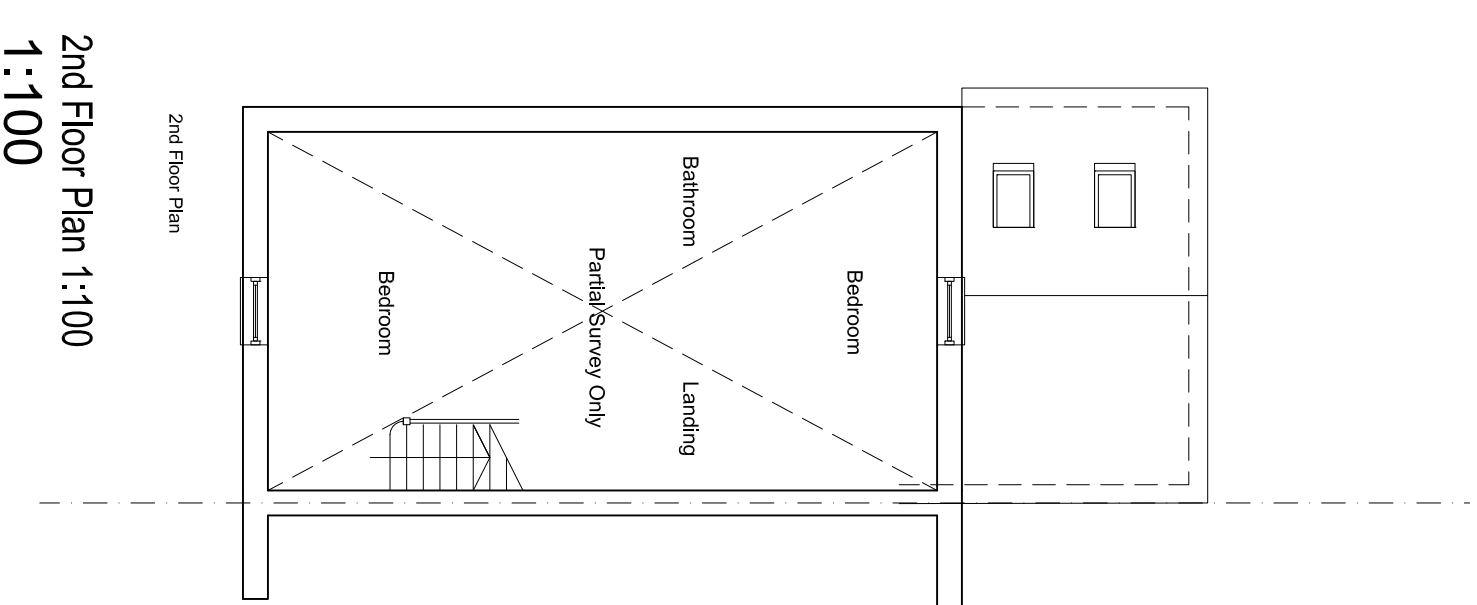
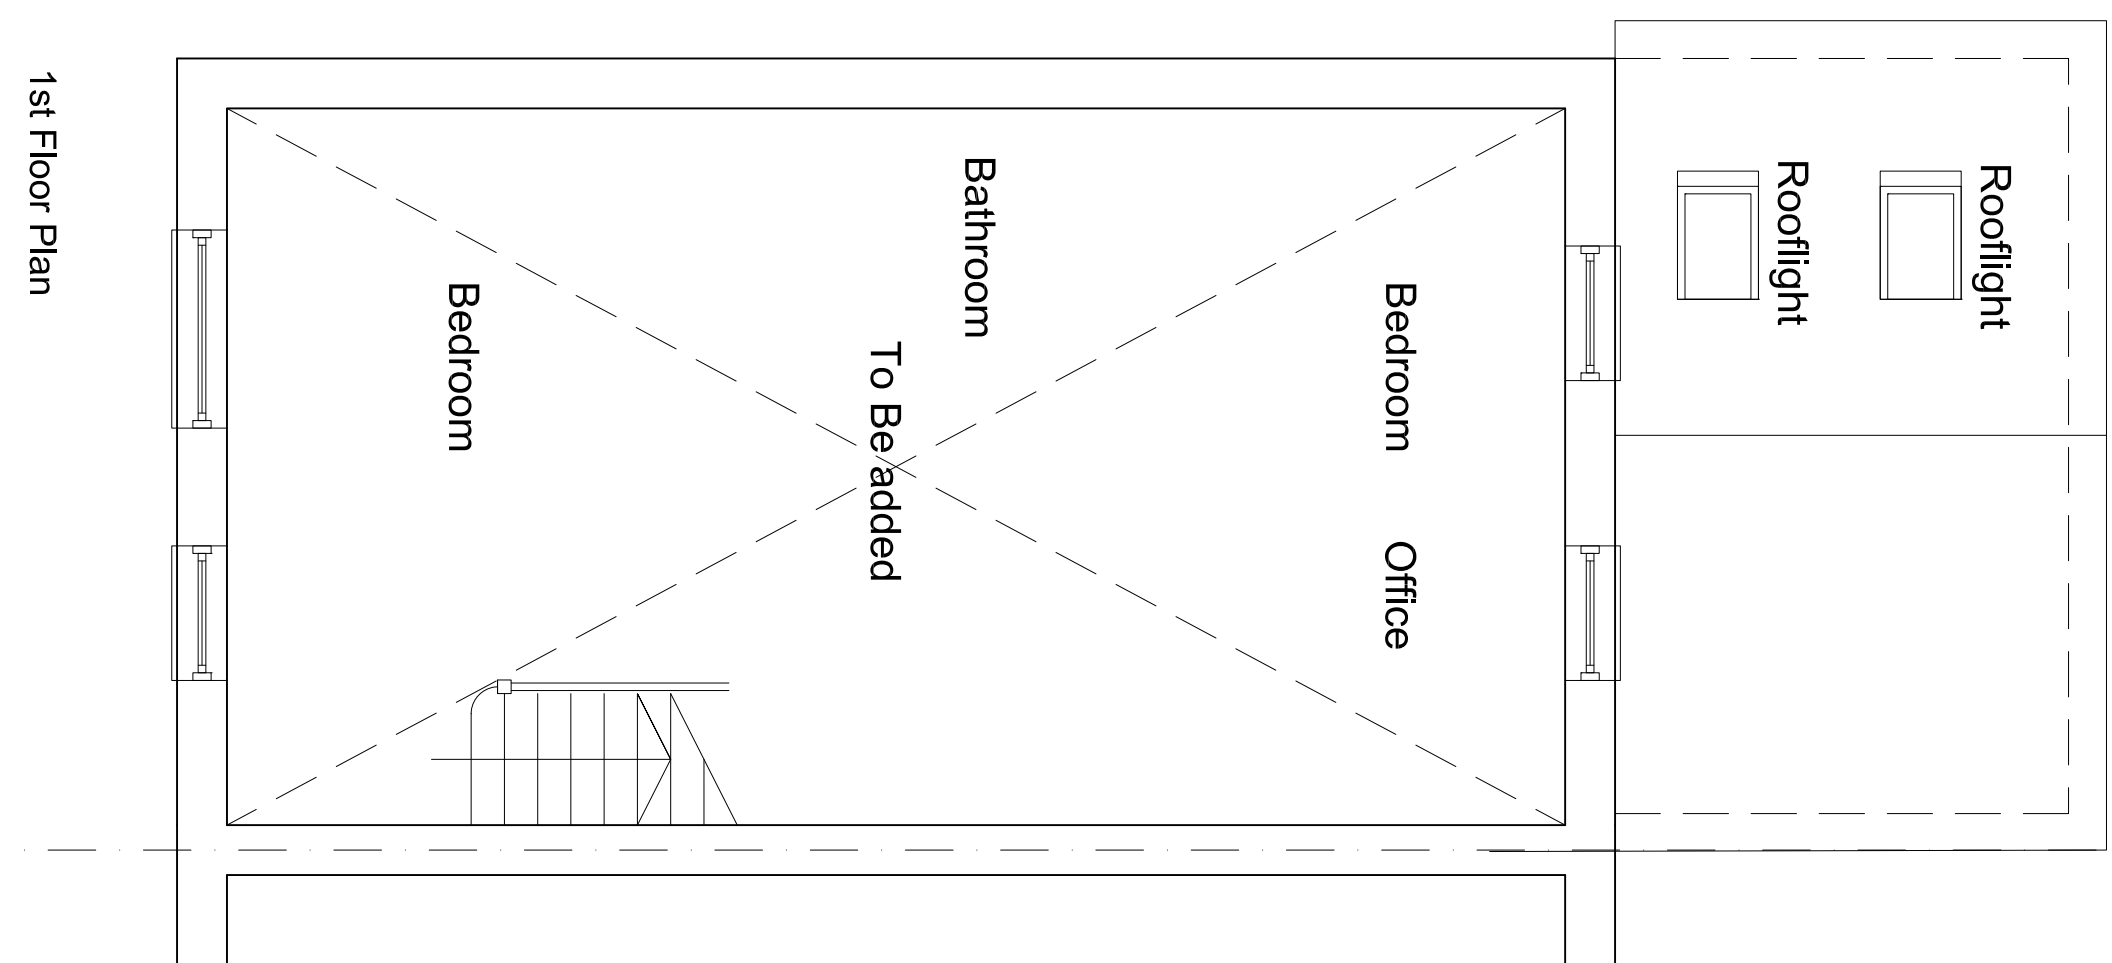


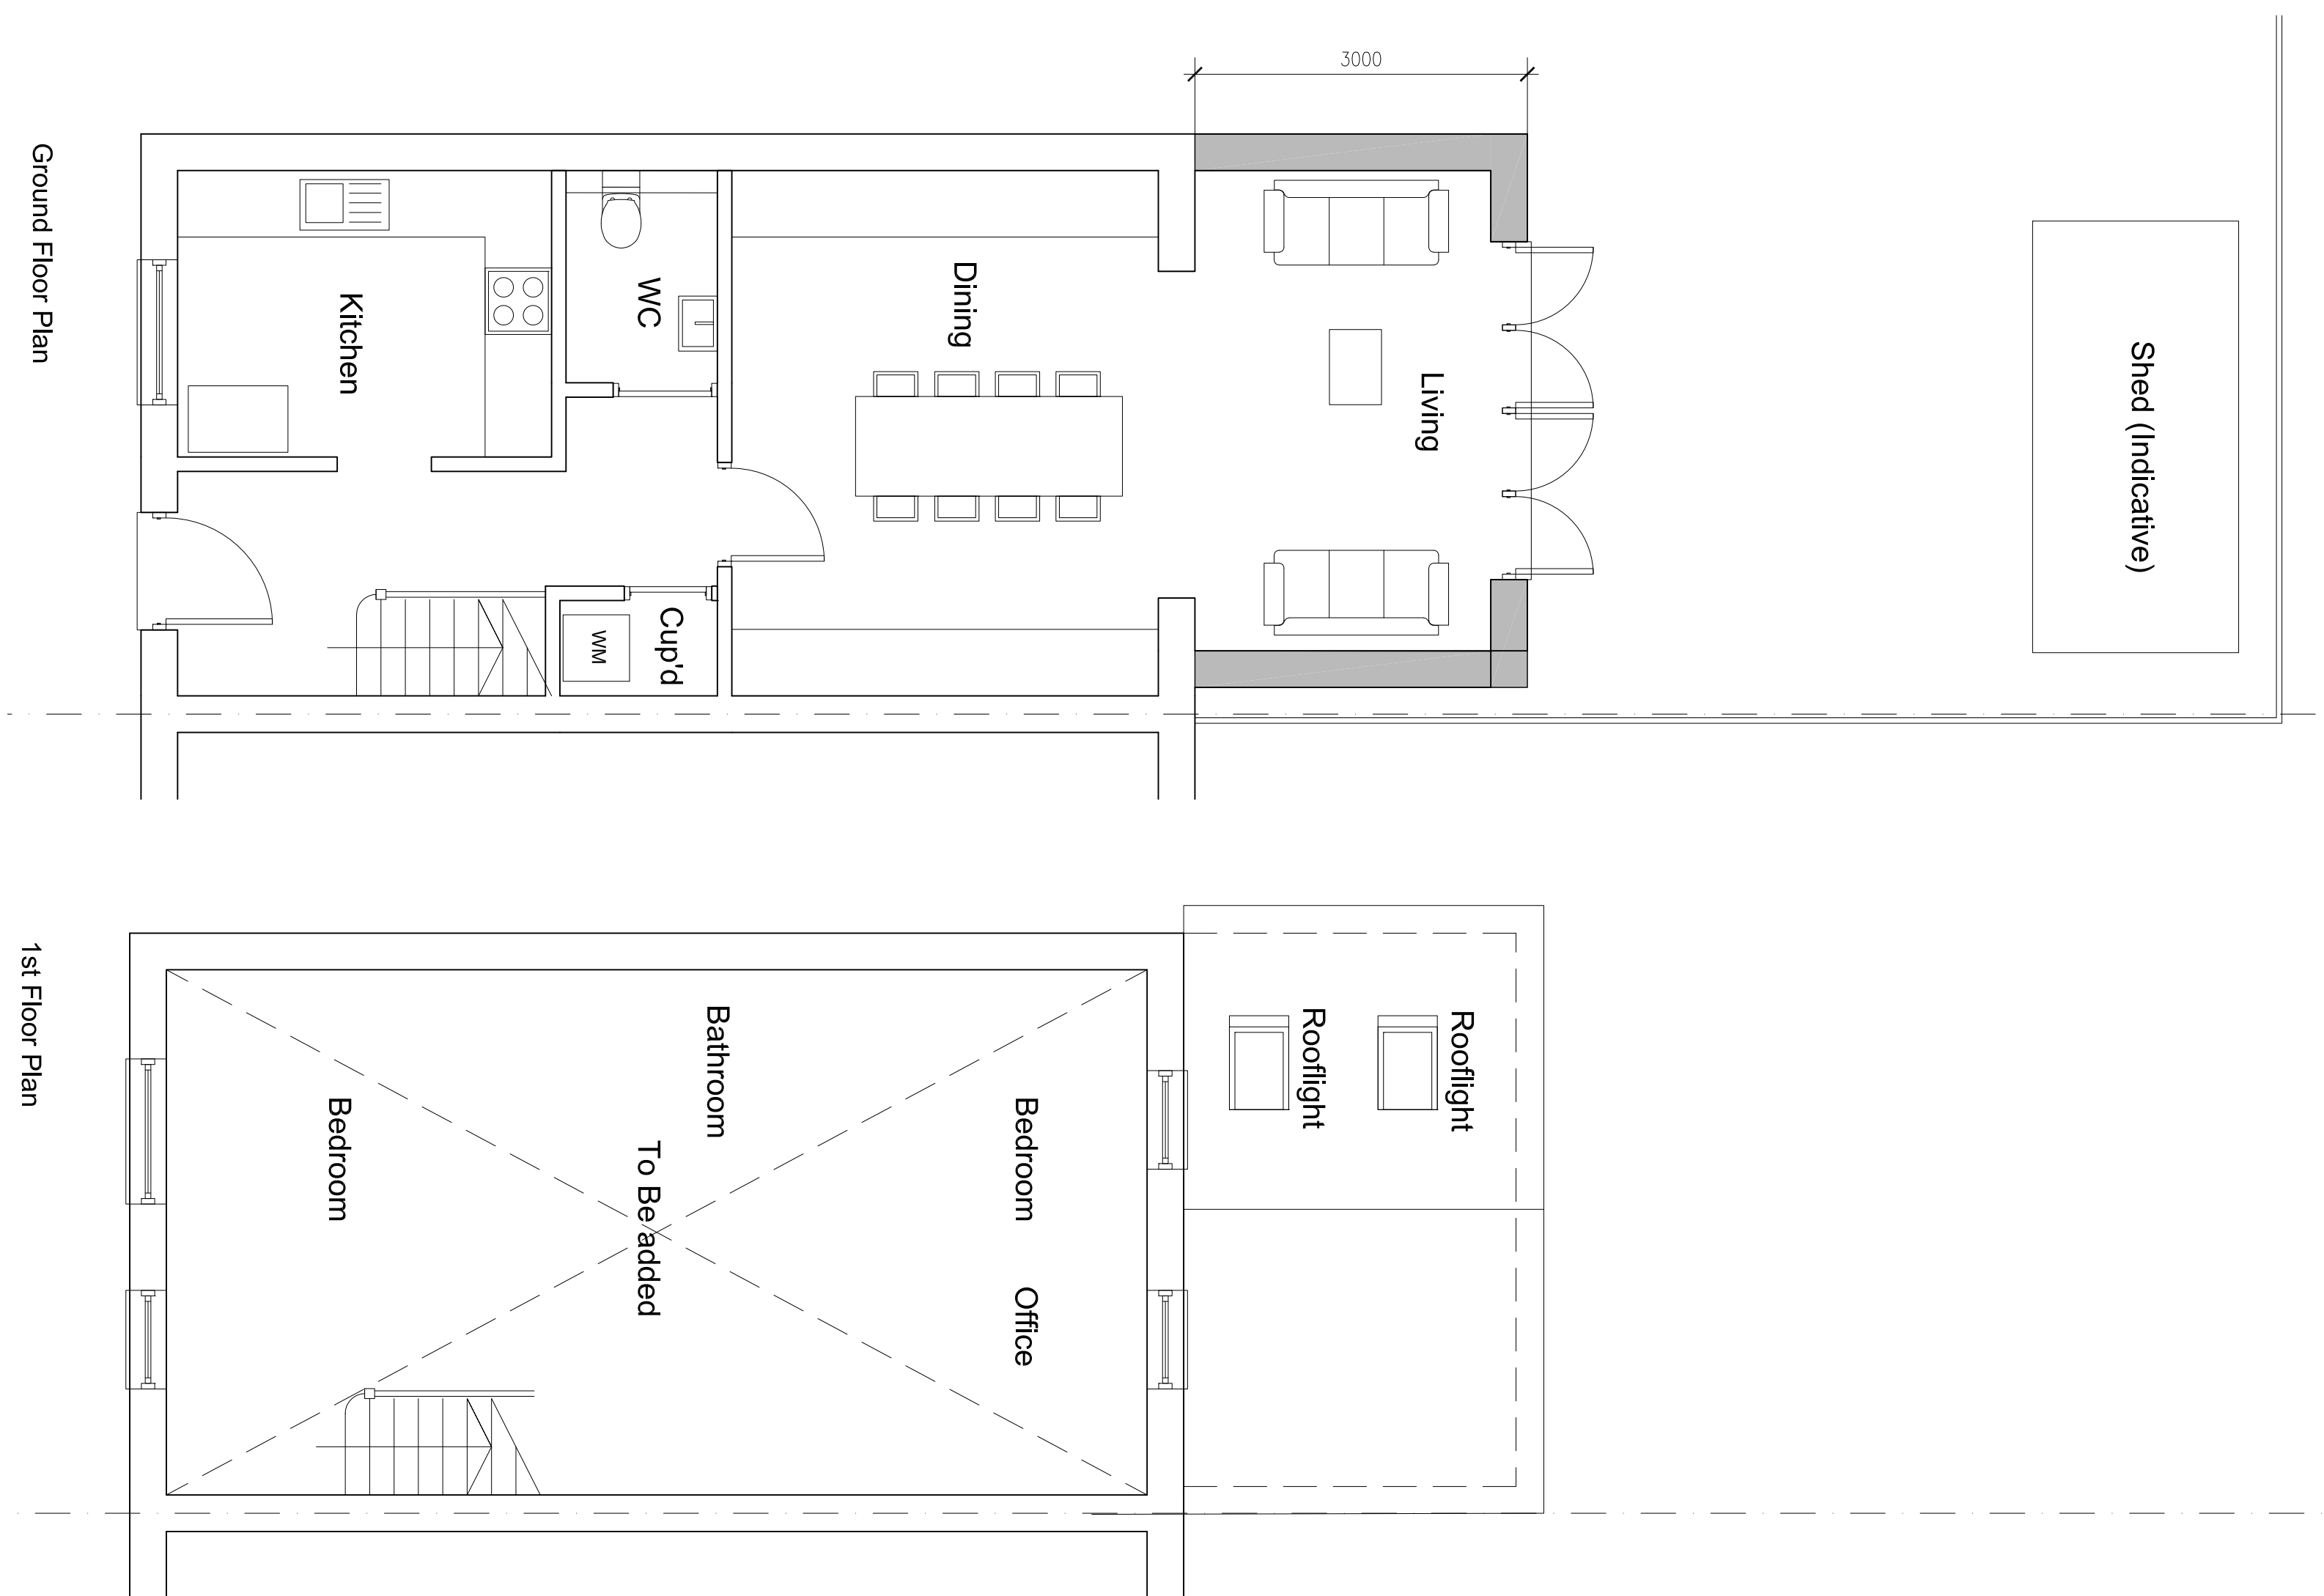

client	Claire Brown
job	25 Oaksleath Gardens Worthing Sussex BN13 3GE
drawing number	02B
drawing title	Proposed Plans & Elevations
date	Jan 2026
scale	1:50 @ A1