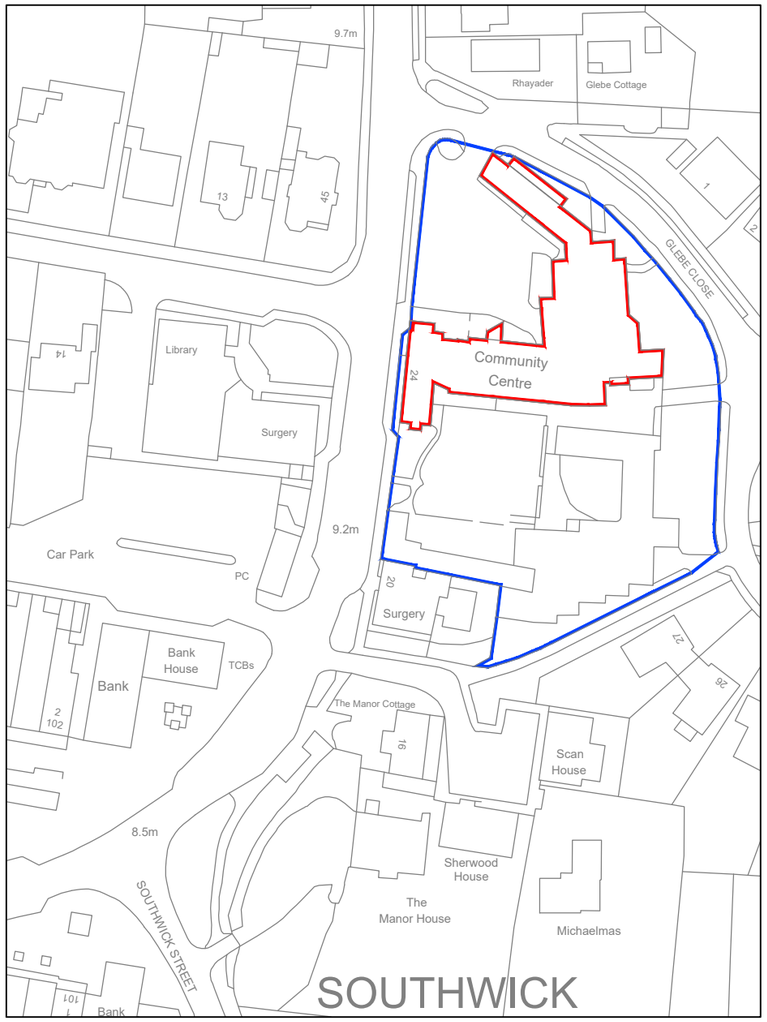



LOCATION PLAN

Scale 1:1250

Scale in Metres

0 5 10 15 20 25 35 45 60

N

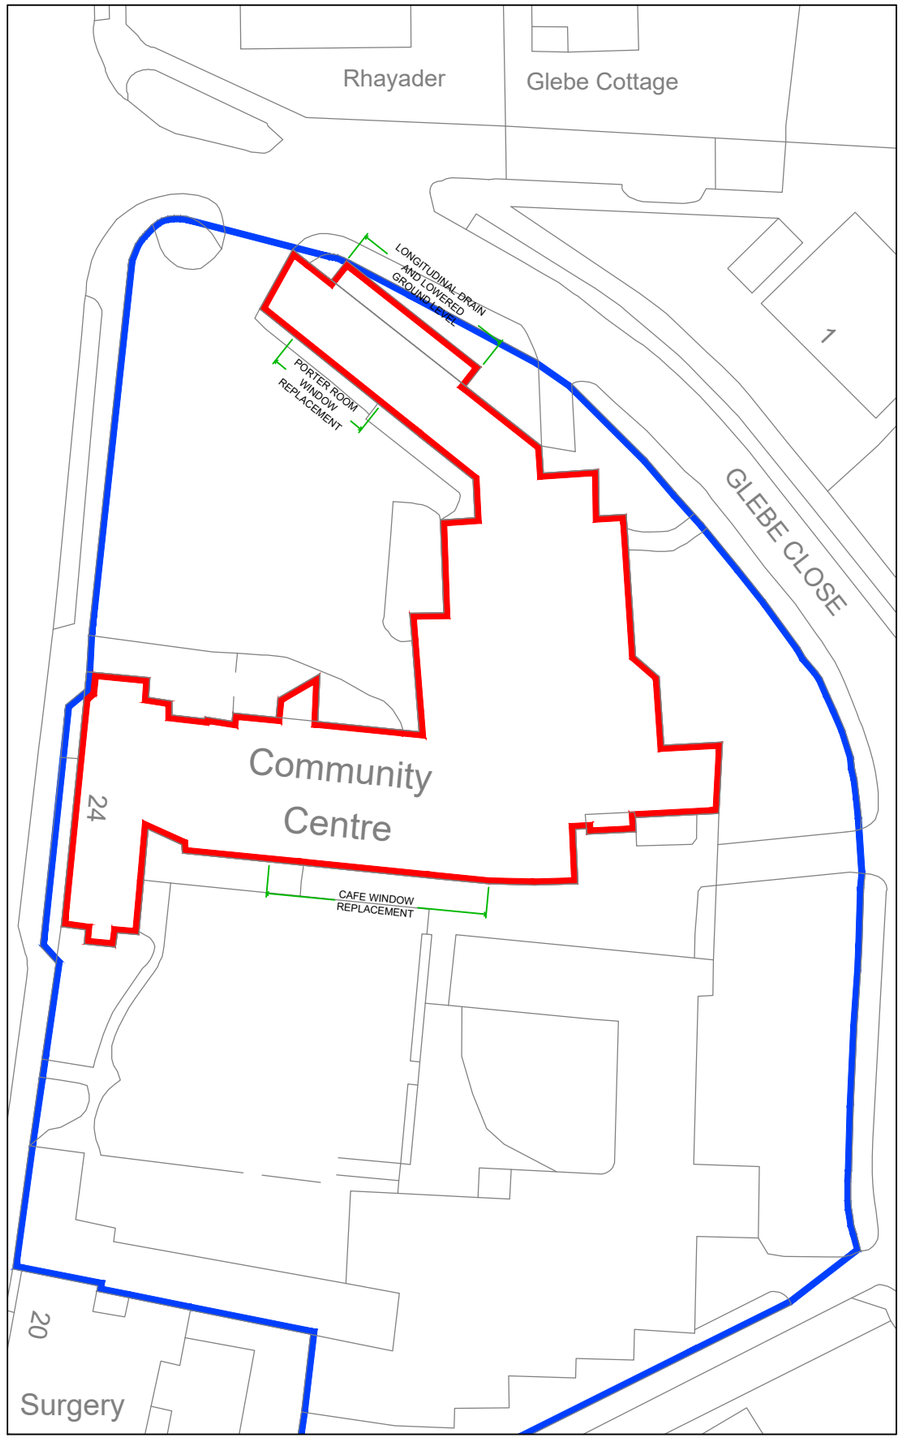

BLOCK PLAN

Scale 1:500

Scale in Metres

0 5 10 15 20 25

N

© Crown Copyright and database right (2023). Ordnance Survey 1000024321 & 100018824

NOTES:

1. Do not scale from this drawing, except for Planning.
2. All dimensions are in millimetres / metres unless stated otherwise.

Rev	Description	By	Date
A	BOUNDARIES AMENDED	TR	05-11-2024

AMENDMENTS

Drawing Status:

FOR INFORMATION

ADUR & WORTHING COUNCILS

TECHNICAL SERVICES

TOWN HALL, CHAPEL ROAD
WORTHING BN11 1HA
www.adur-worthing.gov.uk
surveyors@adur-worthing.gov.uk

Property Title:

SOUTHWICK COMMUNITY CENTRE
24 SOUTHWICK STREET, BN42 4TE

Drawing Title:

LOCATION & BLOCK PLAN

Scale @ A3:	Date:	
1:1250, 1:500	16-10-2023	
UPRN:	Drawn By:	Checked By:
60026353	TR	AC
Drawing No:		Rev:
2401XX / AWC / 00 / ZZ / DR / B / 0001		A