

Dimensions	Colours	Finish
Timber Frame: 6390mm X 990mm X 15mm Timber Lettering: 3855mm X 630mm X 15mm	Sign frame Blue RAL 5002 eggshell. "WHSmith" letters painted matte white.	Individual timber lettering to have a white matte finish with rounded edges. Lettering to be fixed directly to timber frame.
Description	**Text Fonts**	
Timber frame with projecting timber lettering	"WHSmith" font to be WHSmith Baskerville.	

ADUR & WORTHING
PLANNING SERVICES
PLAN AWDM/0052/12
DATE VALID 17 FEB 2012

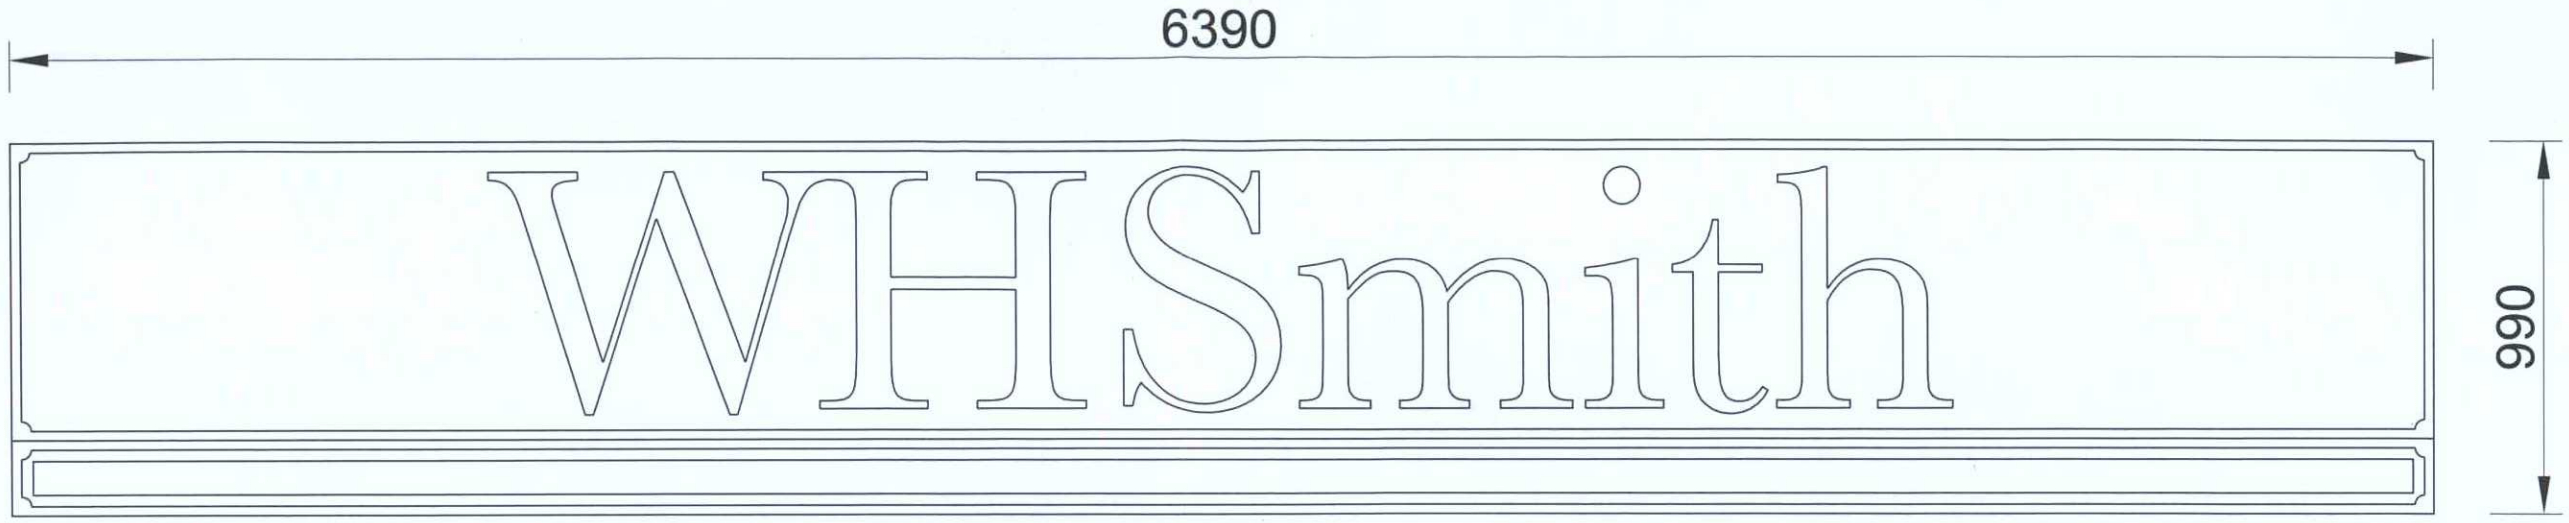


AS PROPOSED FASCIA SIGNAGE

SCALE 1:20

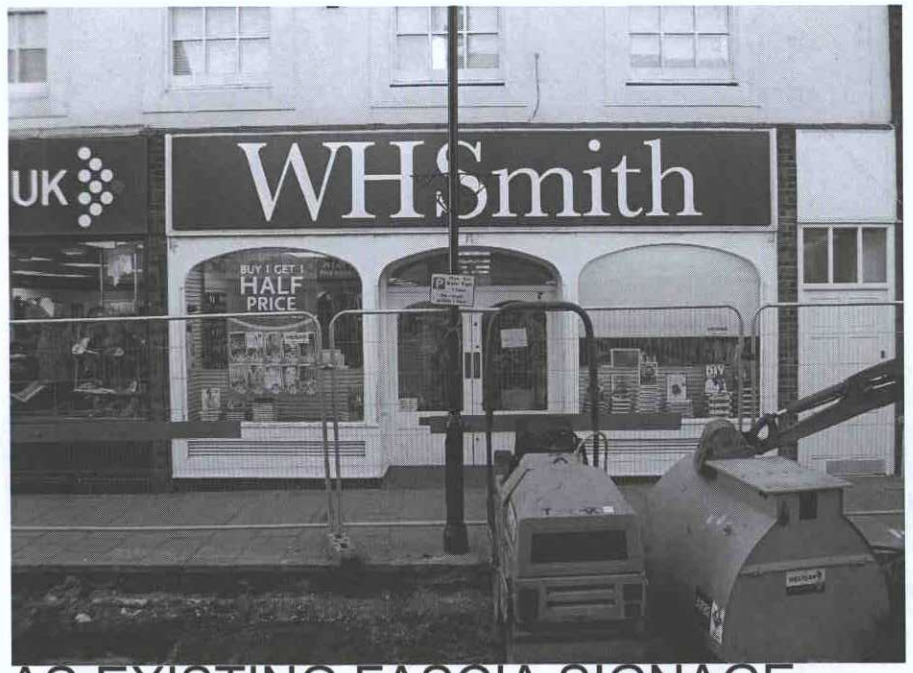

AS EXISTING FASCIA SIGNAGE

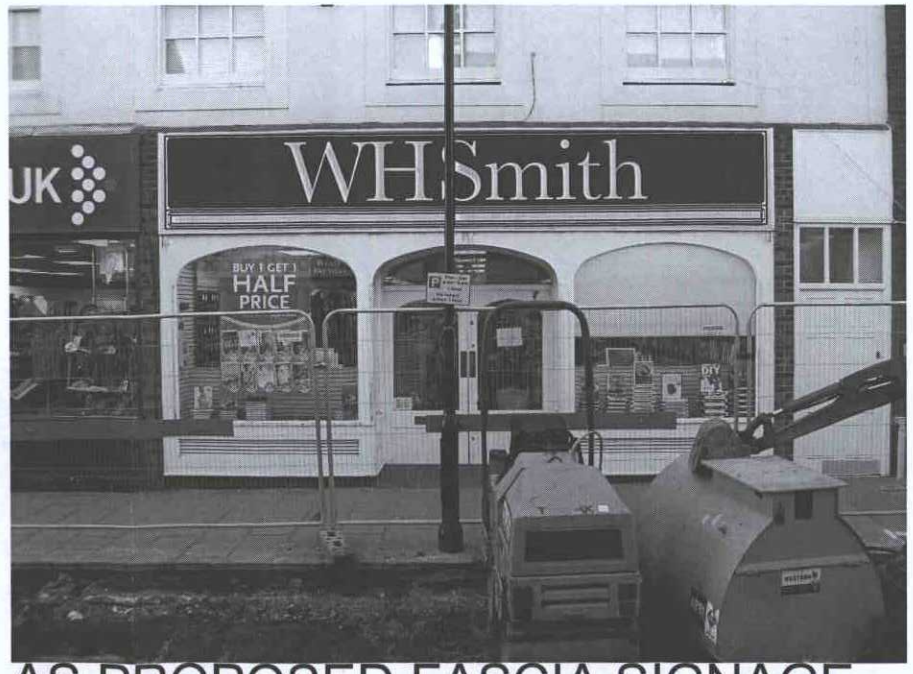

AS PROPOSED FASCIA SIGNAGE

Rev. No	Date	Revised By	Revision

Business

WHSMITH UK RETAILING

Site Address

EAST STREET
SHOREHAM

Drawing Title

AS PROPOSED FASCIA SIGN

Branch No	Site No	Scale	Sheet Size
6336	TBC	1:20 / 1:50	A3

Drawn by	Date	Checked by	Approved by
AGM	31.01.2012		

DRAWING NUMBER:	Project No	Sheet No	Rev No	Status
	TBC	02		EX

WHSmith PLC
CONSTRUCTION
Greenbridge Road
Swindon
Wiltshire SN3 3LD
telephone (01793) 616161
facsimile (01793) 563291