Dimensions

Timber Frame: 6390mm X 990mm X 15mm

Timber Lettering: 3855mm X 630mm X 15mm

Description

Timber frame with projecting timber lettering

Colours

Sign frame Blue RAL 5002 eggshell.
"WHSmith" letters painted matte white.

Text Fonts

"WHSmith" font to be WHSmith Baskerville.

Finish


Individual timber lettering to have a white matte finish with rounded edges. Lettering to be fixed directly to timber frame.

PLA AWDM/0052/12
DAT
VAL 17 FEB 2012



AS PROPOSED FASCIA SIGNAGE

SCALE 1:20

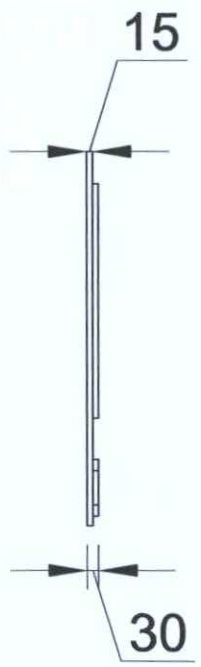

AS PROPOSED SECTIONAL FASCIA SIGNAGE

SCALE 1:20



AS EXISTING FASCIA SIGNAGE

SCALE 1:50

Rev. No	Date	Revised By	Revision

Business

WHSMITH UK RETAILING

Site Address

9 EAST STREET
SHOREHAM

Drawing Title

AS PROPOSED FASCIA SIGN

Branch No	Site No	Scale	Sheet Size
6336	TBC	1:20 / 1:50	A3

Drawn by	Date	Checked by	Approved by
AGM	31.01.2012		

DRAWING NUMBER:	Project No	Sheet No	Rev No	Status
	TBC	01		EX

WHSmith PLC

CONSTRUCTION

Greenbridge Road
Swindon
Wiltshire SN3 3LD

telephone (01793) 616161
facsimile (01793) 563291