
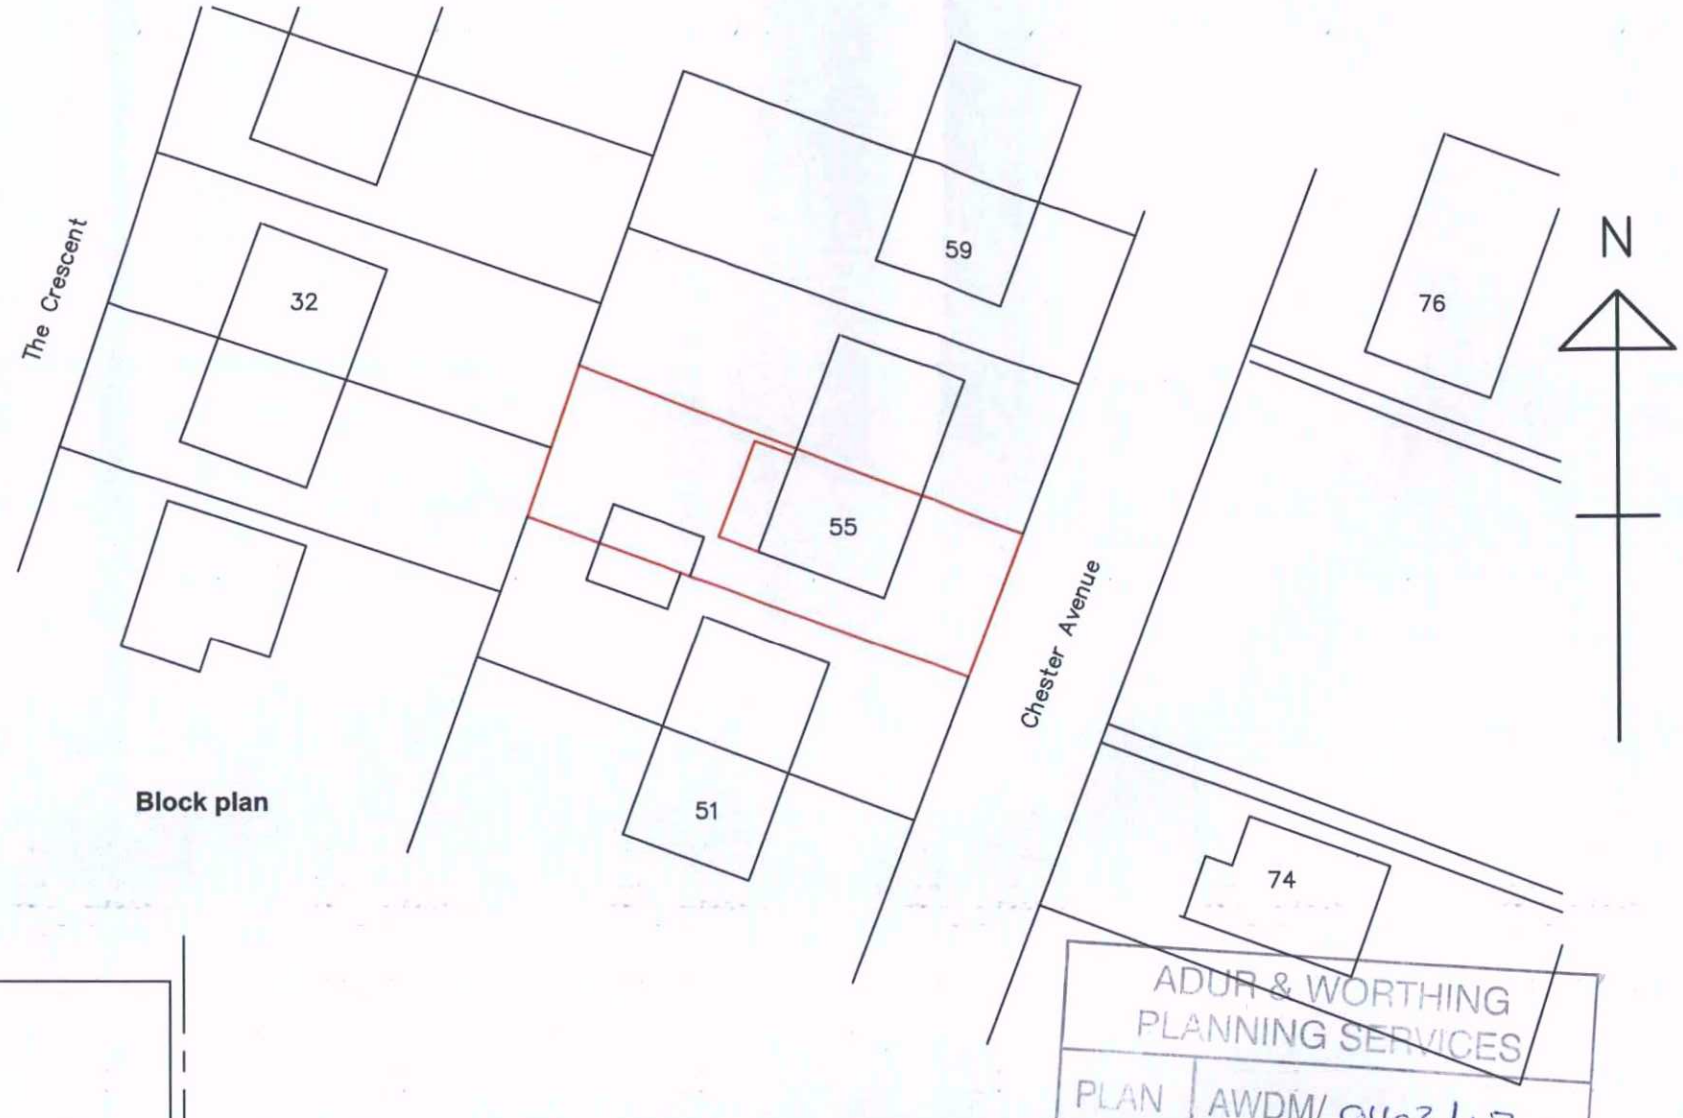


Block plan

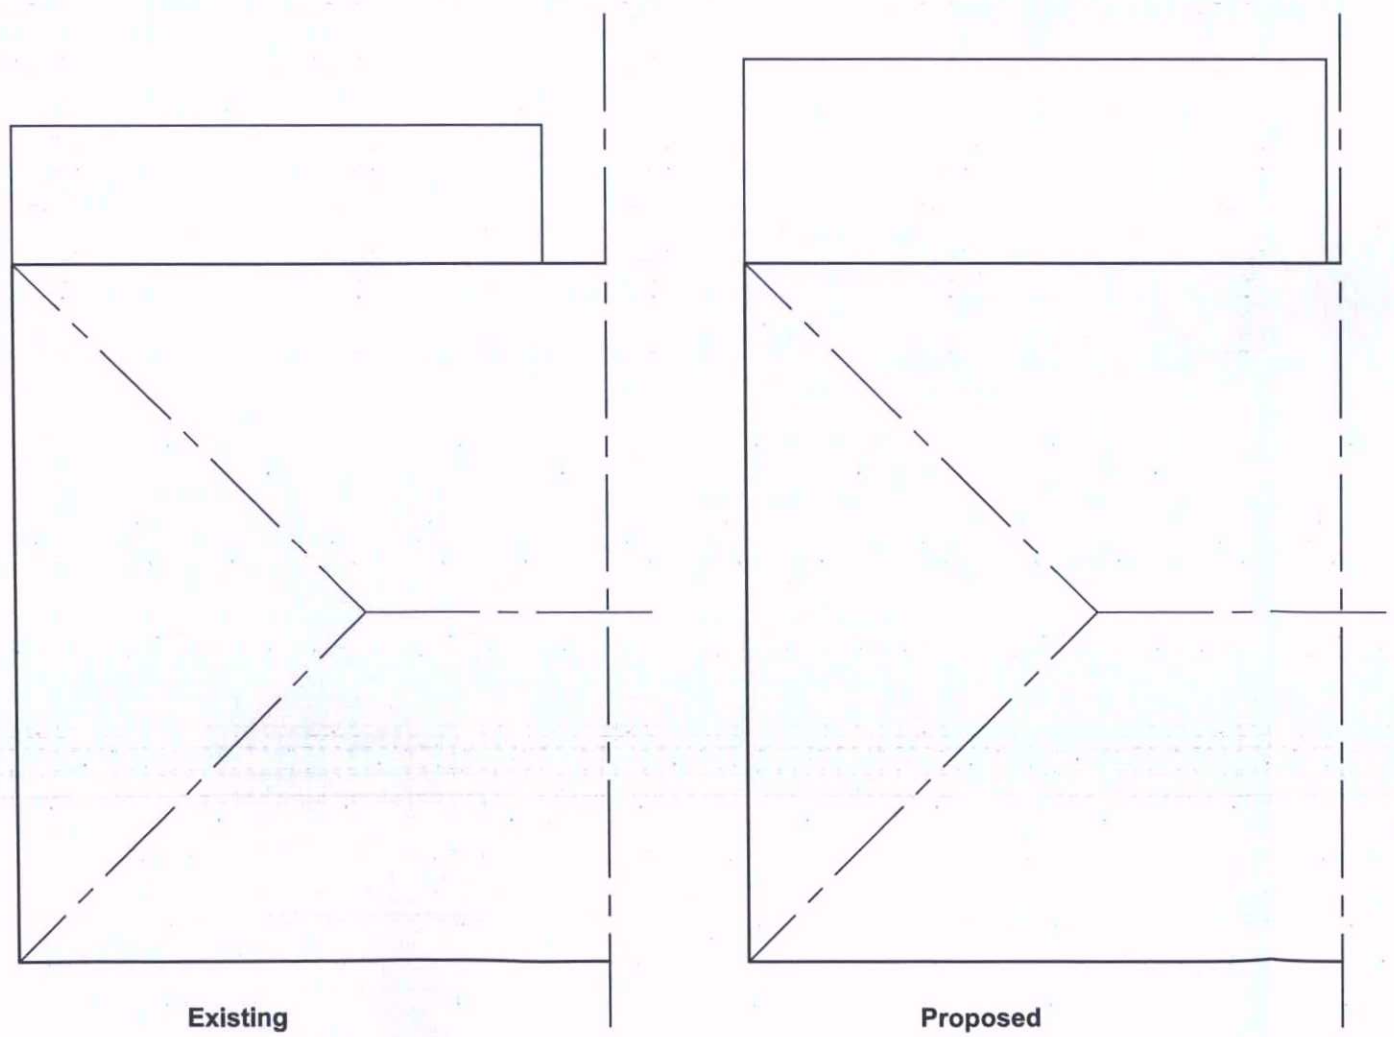

Existing

Proposed

ADUR & WORTHING
PLANNING SERVICES
PLAN AWDM/ 0163/12
DATE VALID 17 FEB 2012

Amendments: –

Bryceson Shaw Associates
Surveyors and Designers
2 Wellesley Court, Fitzalan Road, Littlehampton,
West Sussex BN17 5JW
Tel. & Fax 01903 734381 Mobile: 07889 651301
E-mail: brycesonshaw@btinternet.com

Project:
Proposed extension; 55 Chester Avenue, Lancing BN15 8PG

Drawing:
Block and roof plans

For:
Mr. & Mrs. Topping

Drawn:	Date:
PKS	**January 2012**
Scales: **1:100 1:500**	No: **1213/01/04**

To scale when printed on A3