


BLOCK PLAN

SCALE 1:500

Digimaps are for identification only, and not to be scaled as a working drawing, and are based upon the Ordnance Survey Map with the permission of The Controller of Her Majesty's Stationery Office © Crown Copyright 39954X. No part of this plan may be entered into an electronic retrieval system without prior consent of the publisher.

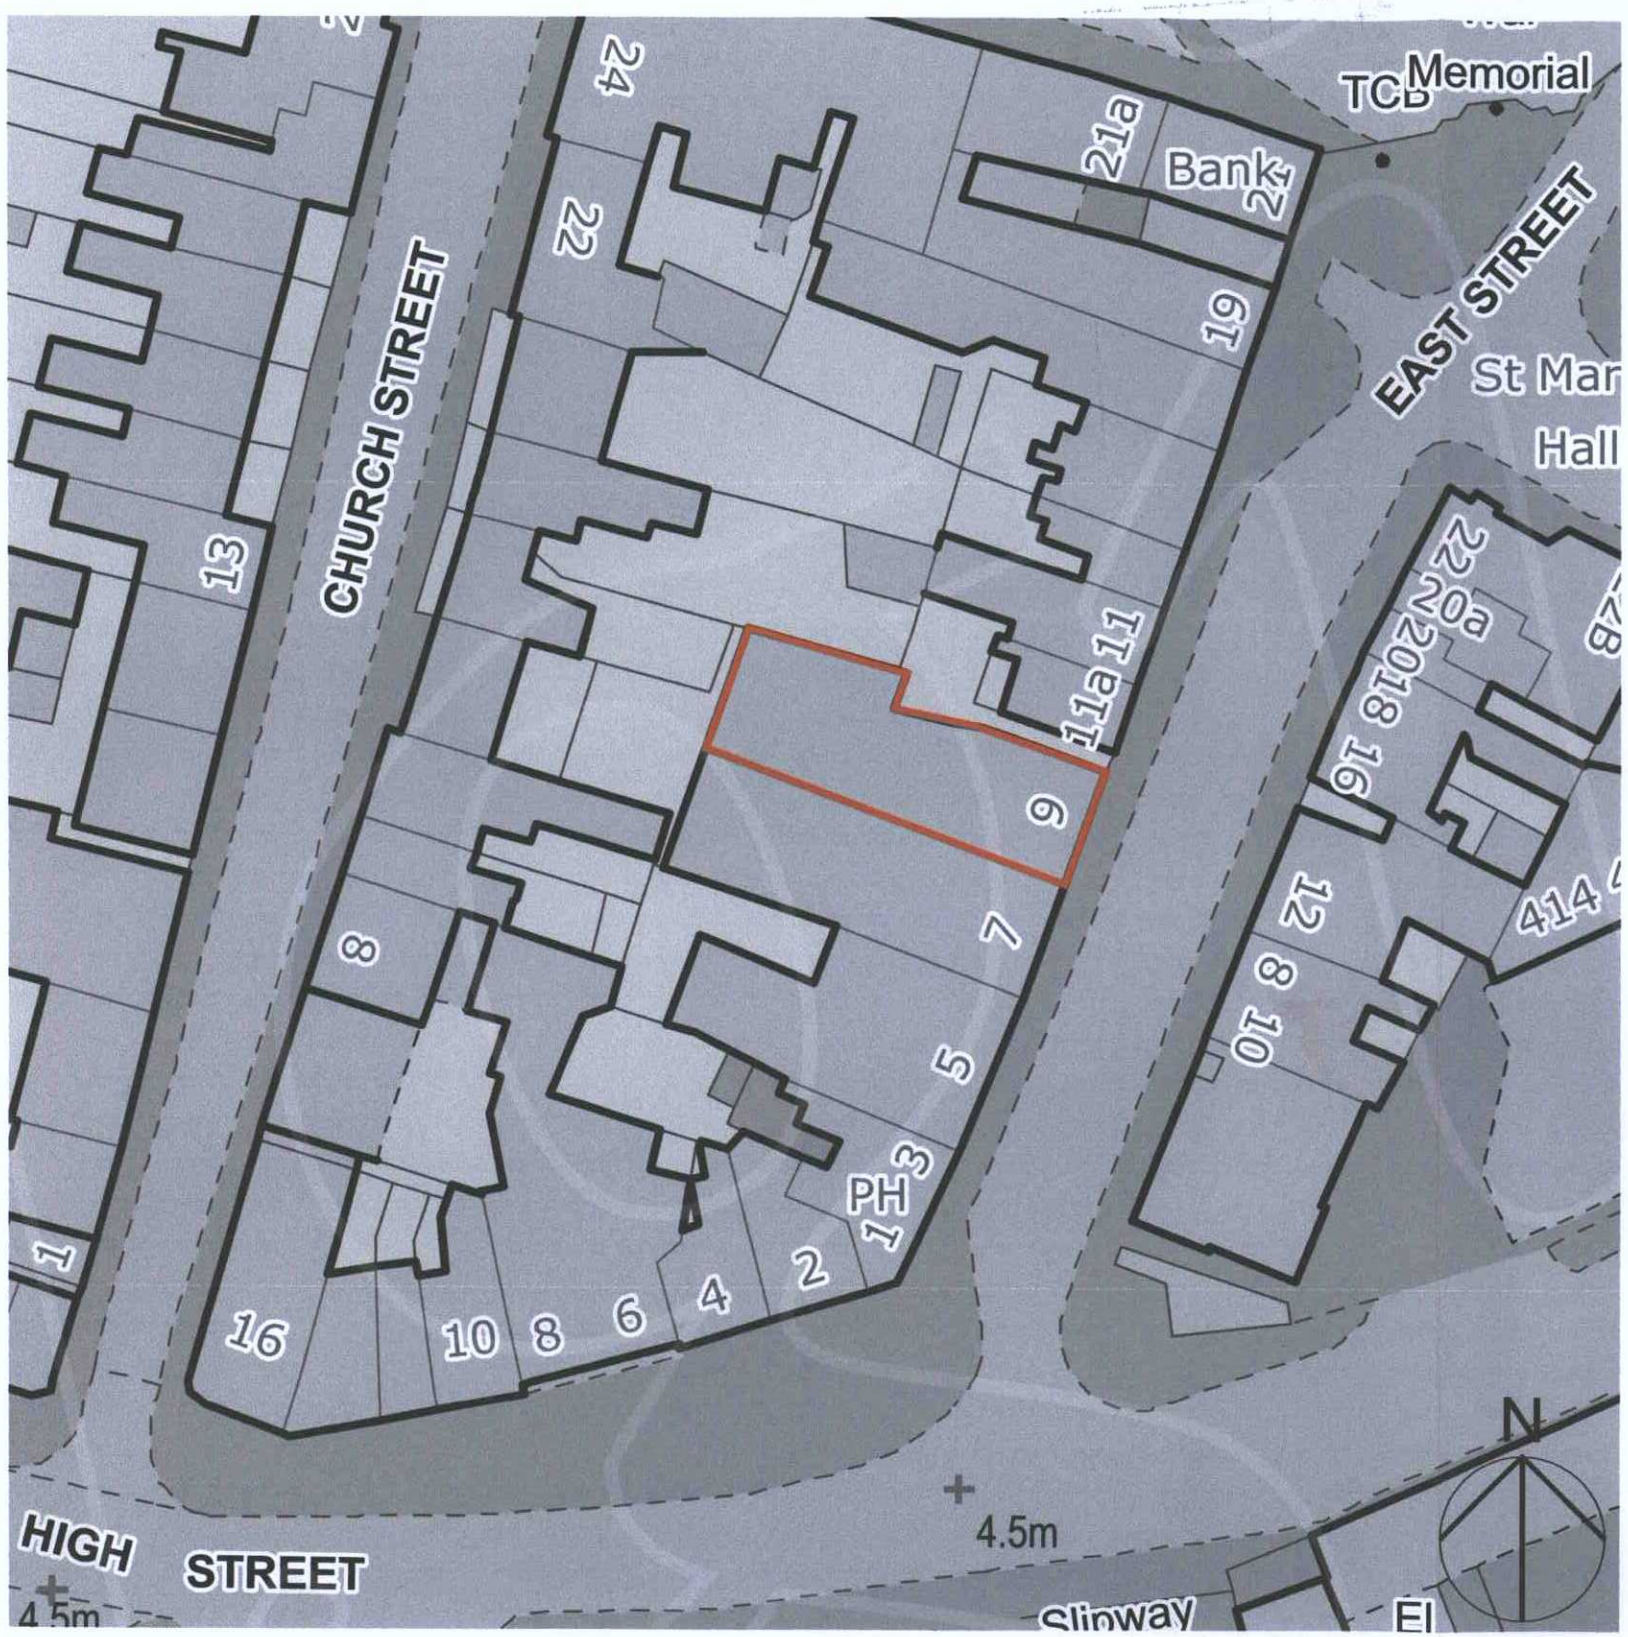

LOCATION PLAN

SCALE 1:1250

Digimaps are for identification only, and not to be scaled as a working drawing, and are based upon the Ordnance Survey Map with the permission of The Controller of Her Majesty's Stationery Office © Crown Copyright 39954X. No part of this plan may be entered into an electronic retrieval system without prior consent of the publisher.

Rev. No	Date	Revised By	Revision

Business

WHSMITH UK RETAILING

Site Address

9 EAST STREET
SHOREHAM

Drawing Title

LOCATION PLANS

Branch No	Site No	Scale	Sheet Size
6336	TBC	1:1250 / 1:500	A3

Drawn by	Date	Checked by	Approved by
AGM	31.01.2012		

DRAWING NUMBER:	Project No	Sheet No	Rev No	Status
	TBC	00		EX

ADUR & WORTHING
PLANNING SERVICES

PLAN	AWDM/ 0052/12
DATE VALID	17 FEB 2012

WHSmith PLC
CONSTRUCTION
Greenbridge Road
Swindon
Wiltshire SN3 3LD
telephone (01793) 616161
facsimile (01793) 563291