General Notes:


Do not scale dimensions from this drawing, unless for Planning purposes.

The Contractor is responsible for checking all dimensions on site prior to commencement of the works.


This drawing is to be read in conjuction with the specification.

AMENDMENT


ADUR & WORTHING PLANNING SERVICES	
PLAN	AWDM/0663/19
~~DATE VALID~~	Rec: 28/6/19

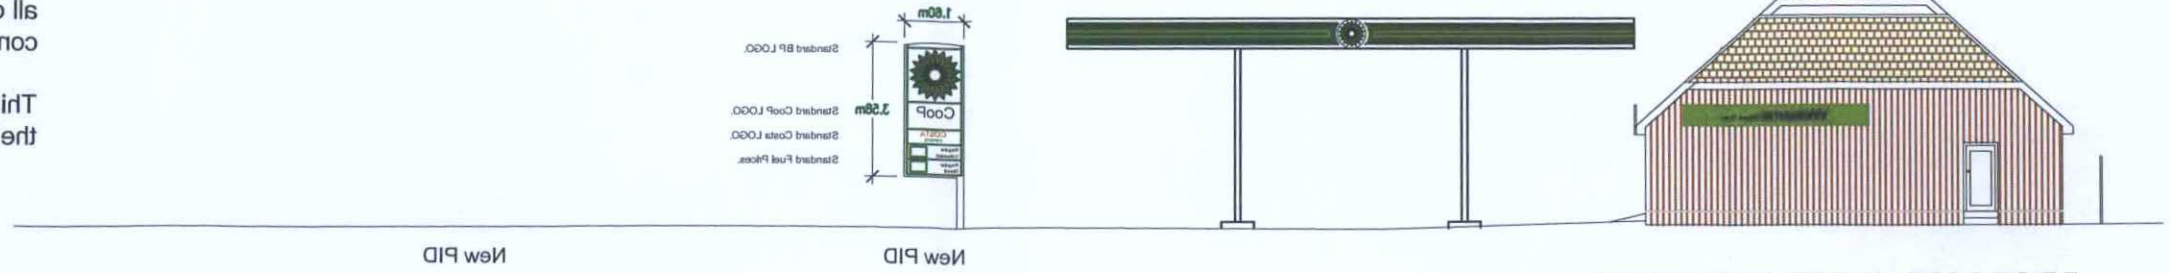

PROPOSED WEST ELEVATION

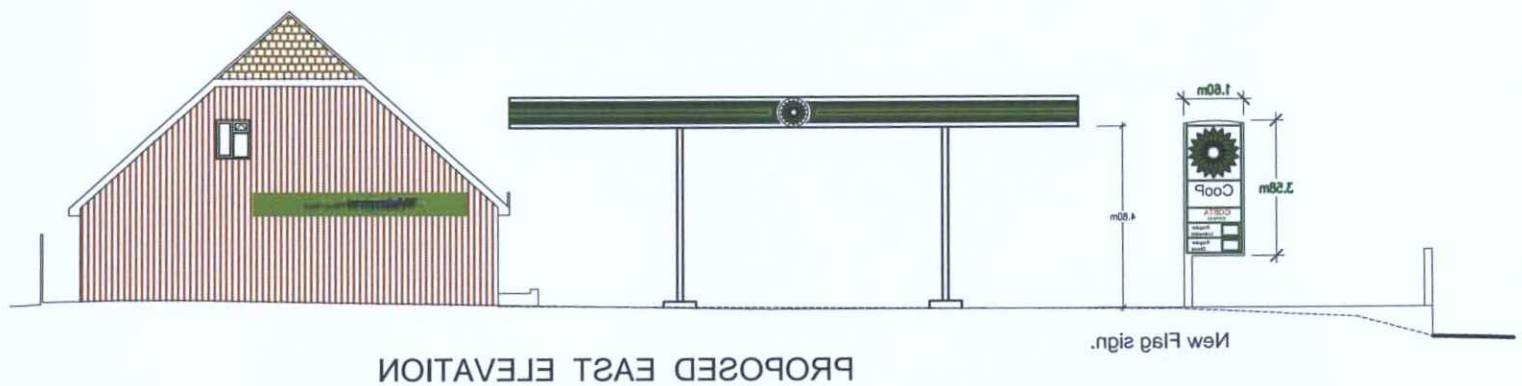

PROPOSED EAST ELEVATION

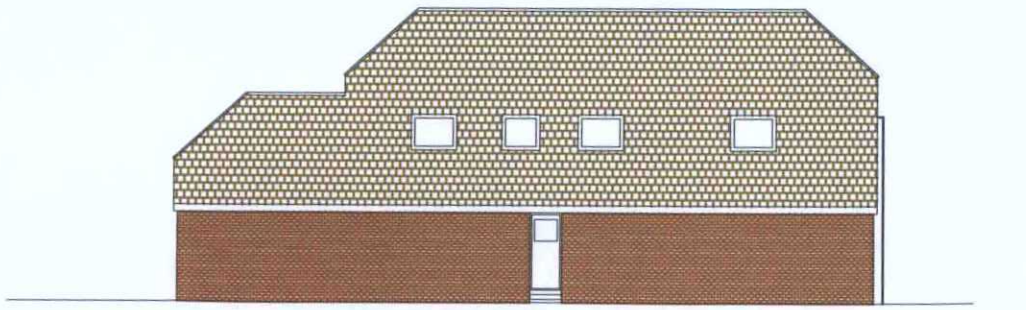

PROPOSED NORTH ELEVATION



PROPOSED SOUTH ELEVATION

0m 5m

1:200 Scale bar

Revision	Date	Description
B	28/06/2019	Flag Sign added
A	17/05/2019	Canopy Fascia added

Scale:	1:200
Date:	28/12/2018
Drawn By:	BE
Drawing Number:	1293/ADD/101
Revision:	B

Client:
Subu Nanthakumar, Tankerford Ltd

Project:
Manor Road Service Station, Lancing, BN15 0HL

Drawing Title:
Advertising drawing

CProject

CProject Ltd: 44 Fox Dene, Godalming, GU7 1YQ
Telephone: 01483 429850
Mobile: 07831 152509
EMail: steve@cproject.co.uk