


Existing Elevation (West)

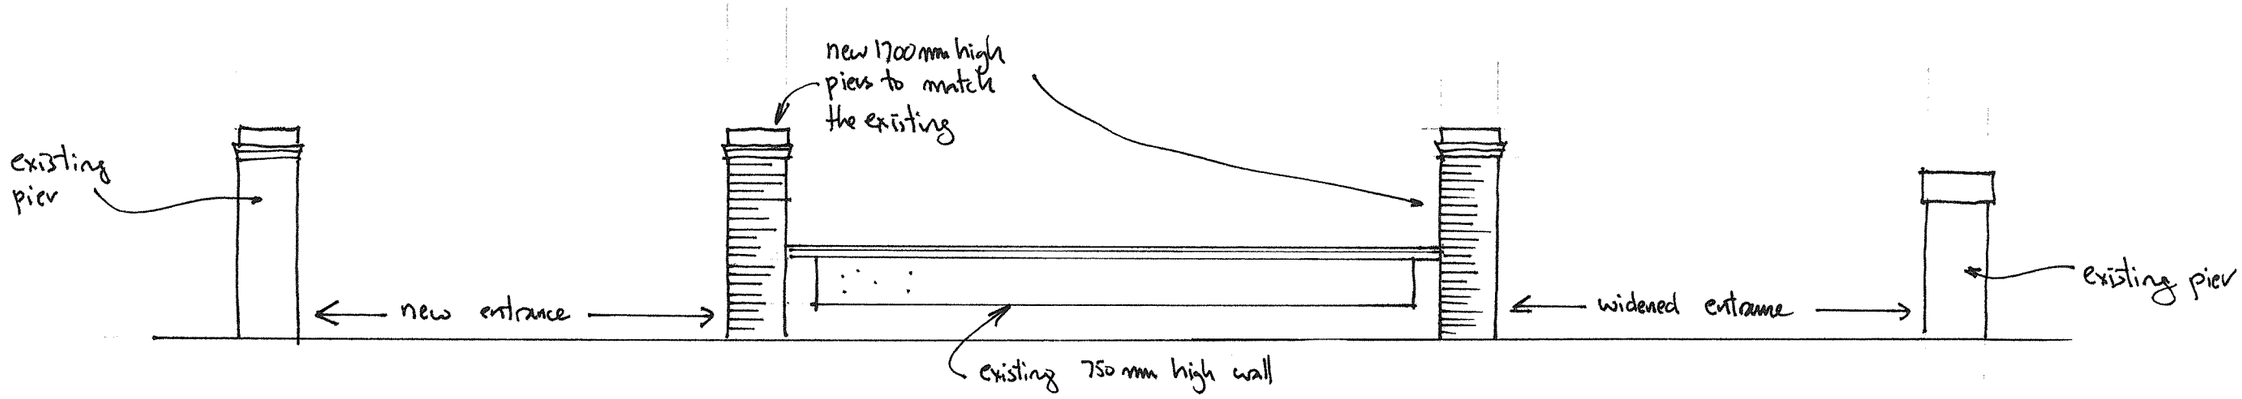

Proposed Elevation (West)

0 1 2 3 4

12 Windlesham Gardens, Shoreham-by-sea.

Elevations

RICS
Overill Associates Ltd.
Chartered Building Surveyors
5 The Drive
Hove
BN3 3JE
Tel. No. 01293 534400
Fax No. 01273 731267

SCALE 1:50 @ A3	DRG. NO.	REV
DATE AUG '17	4113/2/3	
DRAWN MAT		