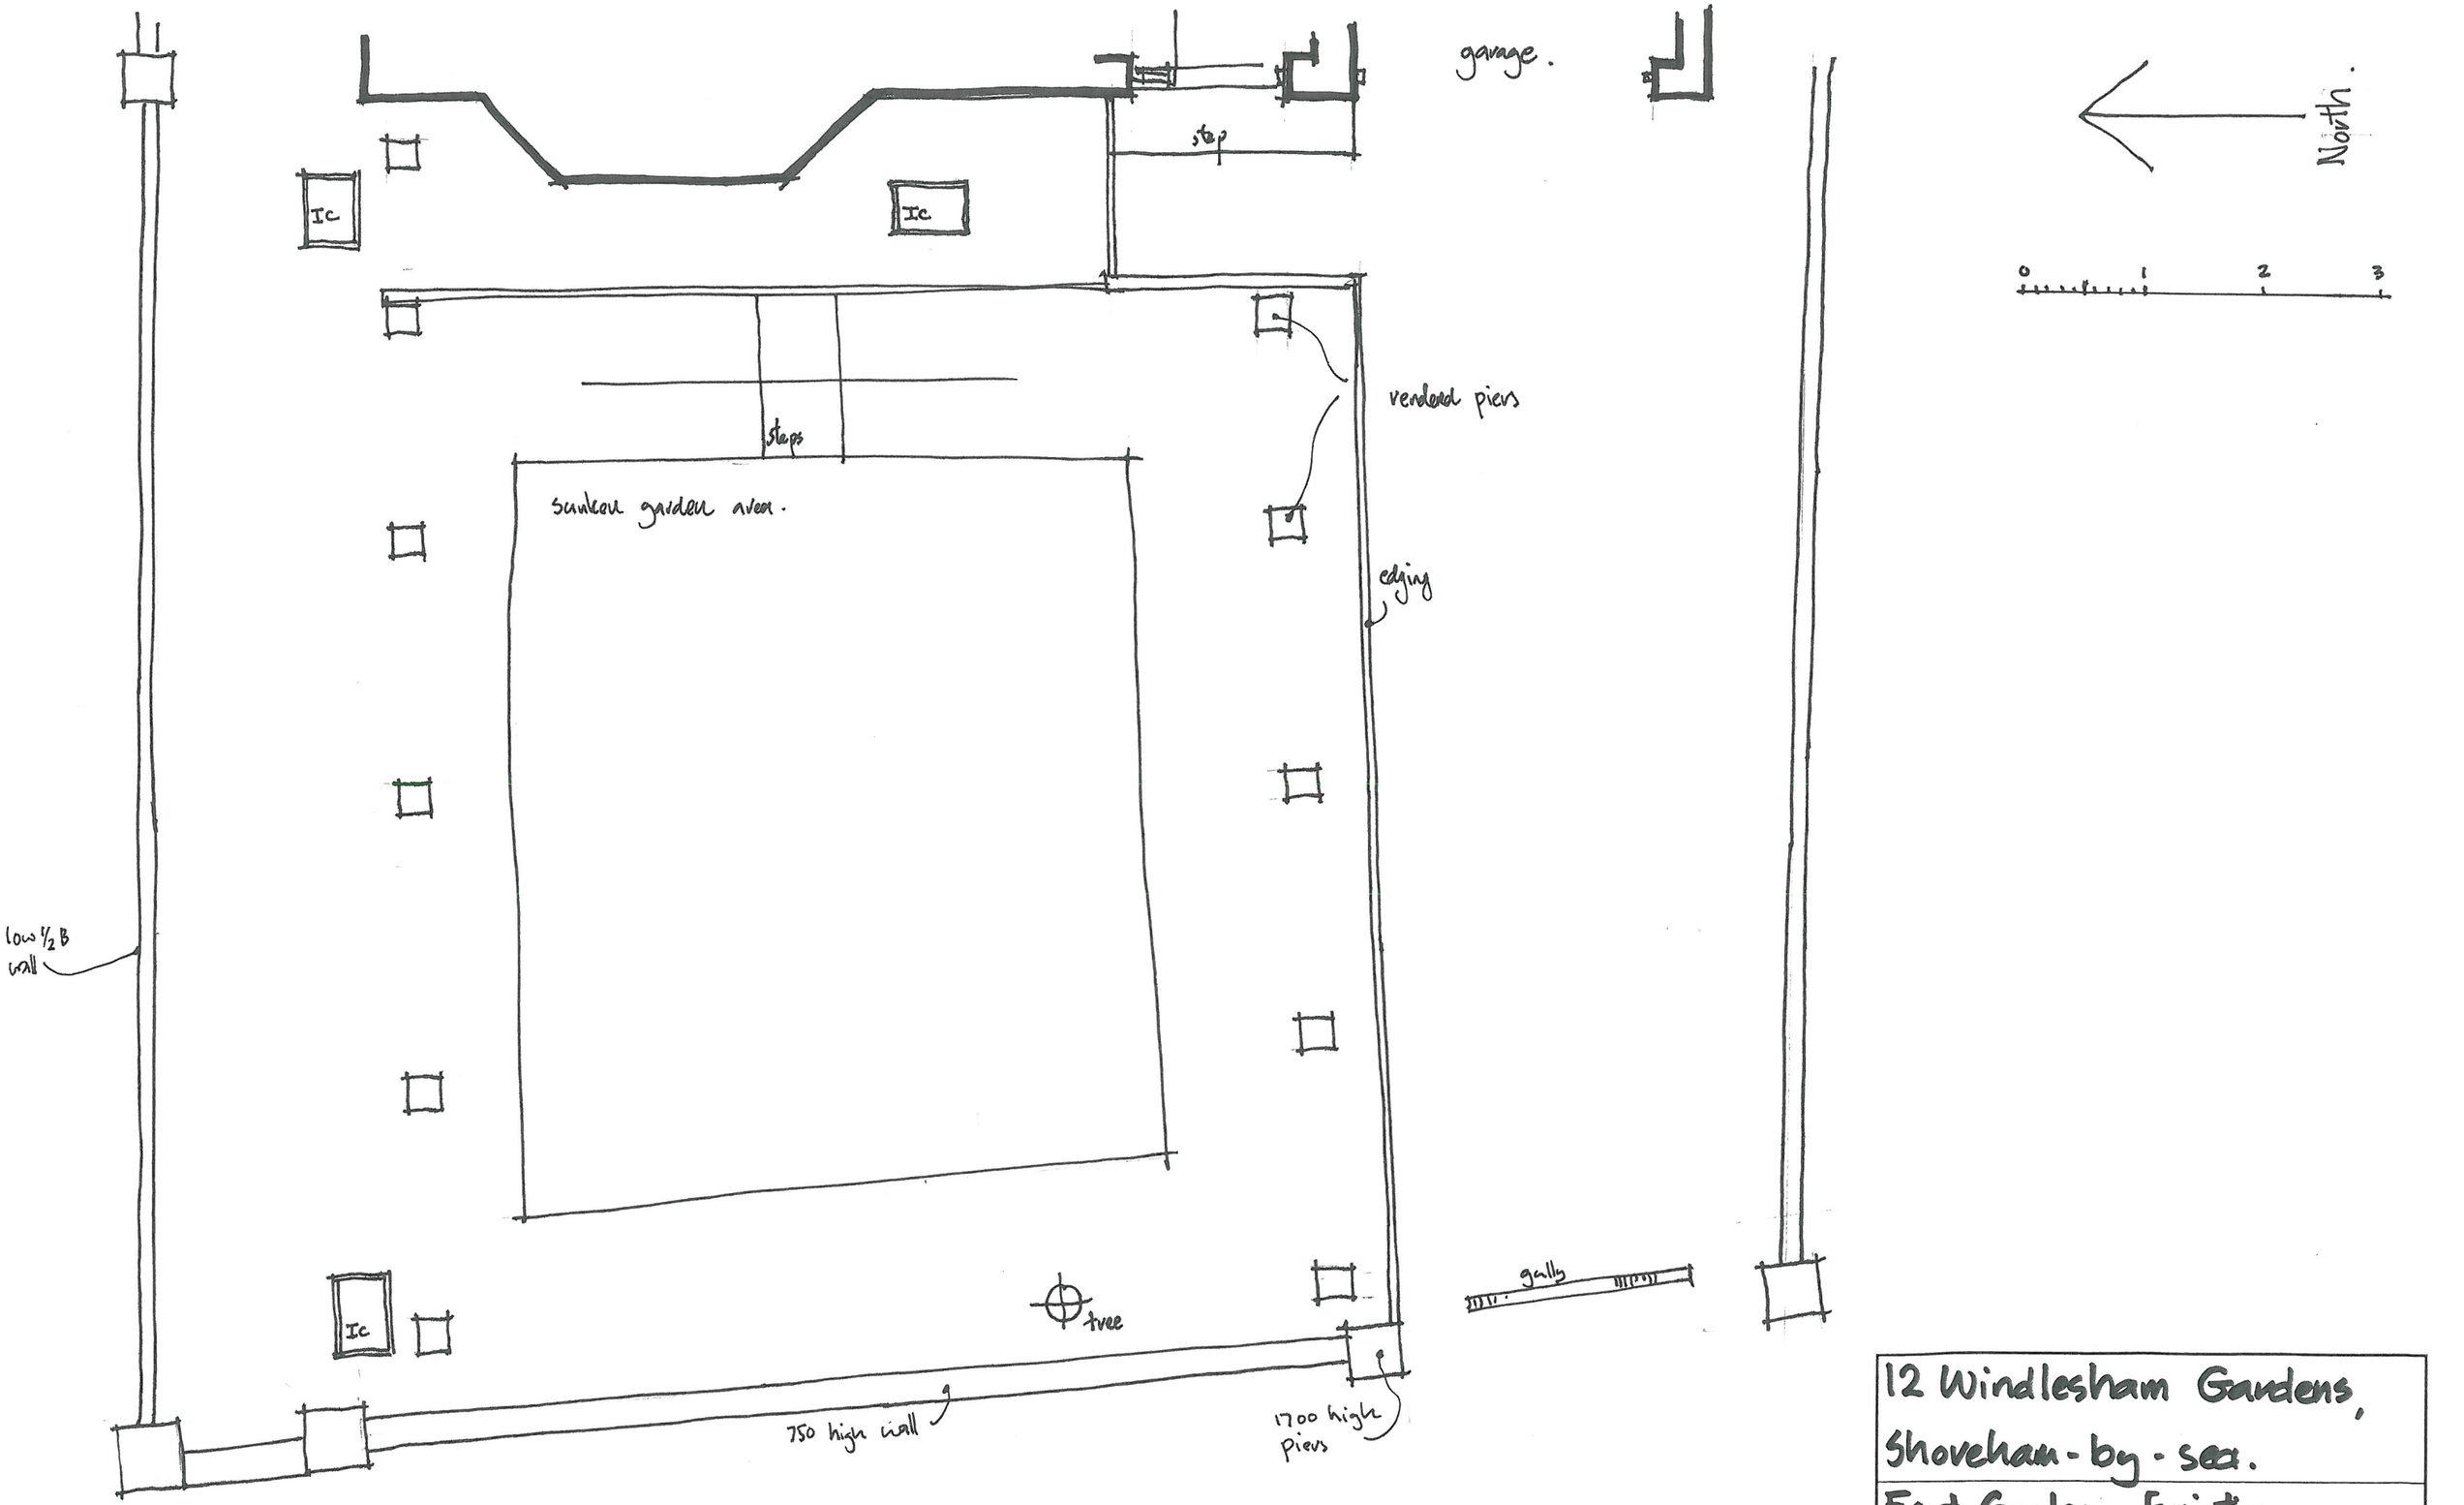


12 Windlesham Gardens,
Shoreham-by-sea.

Front Garden - Existing

RICS
Overill Associates Ltd.
Chartered Building Surveyors
5 The Drive
Hove
BN3 3JE
Tel. No. 01293 534400
Fax No. 01273 731267

SCALE 1:50 @ A3	DRG. NO.	REV
DATE AUG '17	4113 / 2 / 1	
DRAWN MAT		

Ic

Ic

level

ramp

gravel.

garage.

North.

0 1 2 3

13.6m

1

2

3

6.8m

3no. standard 2.4 x 4.8m car parking spaces shown

new permeable paivings throughout.

Ic

widened gully

tree

flower border.

widened entrance

3.5m

3.5m

new brick pier to match the existing

pier relocated

IN

OUT

12 Windlesham Gardens, Shoreham-by-sea.

Front Garden - Proposed

RICS

Overill Associates Ltd.
Chartered Building Surveyors

5 The Drive
Hove
BN3 3JE
Tel. No. 01293 534400
Fax No. 01273 731267

SCALE 1:50 @ A3	DRG. NO.	REV
DATE AUG '17	4113/2/2	
DRAWN MAT		