
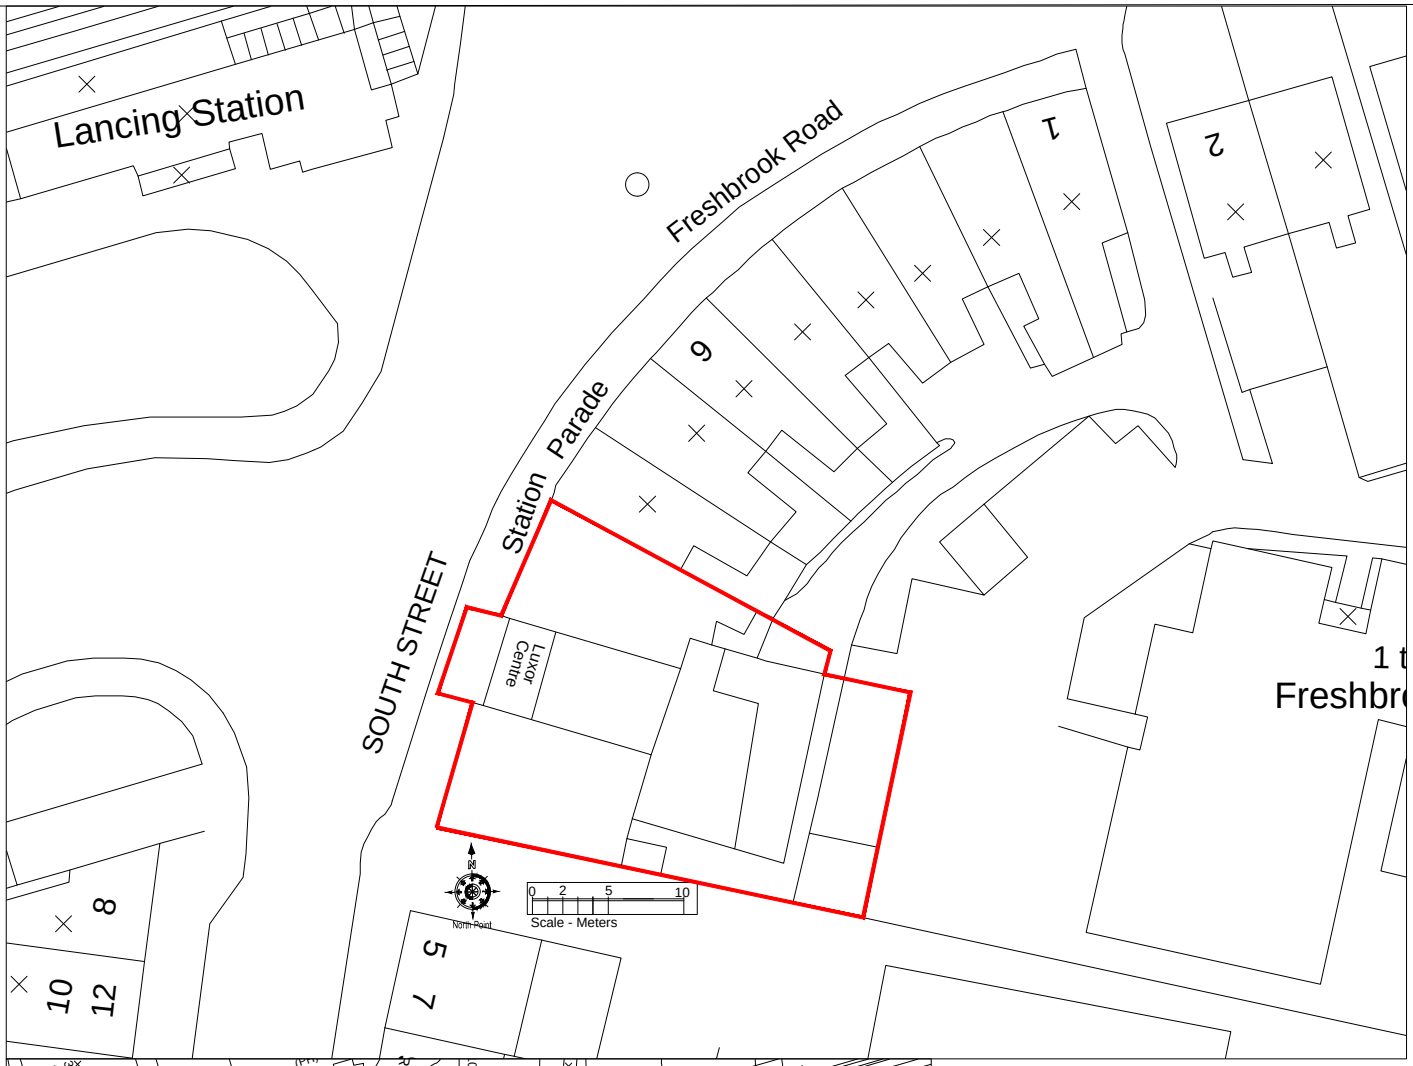
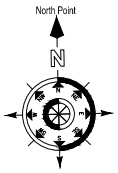



## Block Plan

1:500

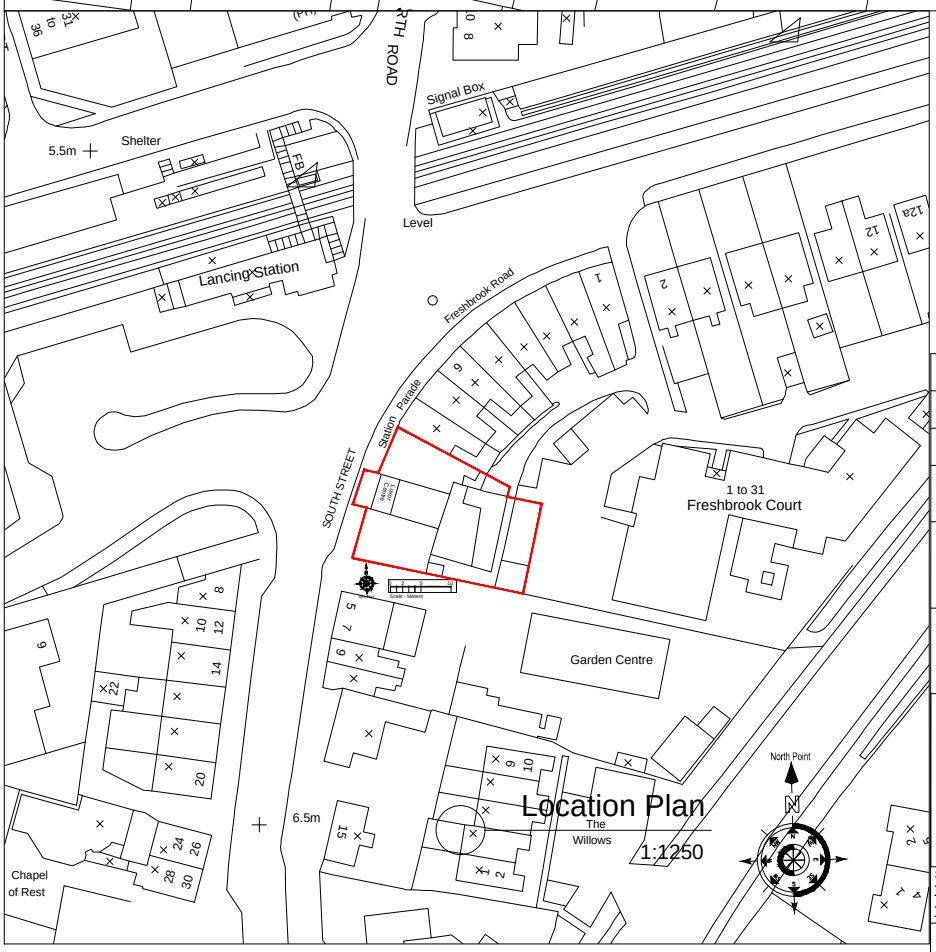


## Location Plan

1:1250

| | | | |
|---|---|---|---|
| | | | |
| | | | |
| Revision | Date | By | Rev. No. |

Client

Project: Luxor Building, Lancing

Title: Location Plan


CLIVE HAWKINS
ARCHITECTS LTD
DESIGN@CLIVEHAWKINSONLINE.COM Tel: 01273 245249


| Scales | Date | Drawn | Designer |
|---|---|---|---|
| 1.1250 & 1.500@ A4 | June 17 | | |
| Project No. 622 | Dwg. No. Loc Plan | | Rev. No. |