

A3 PAPER SIZE

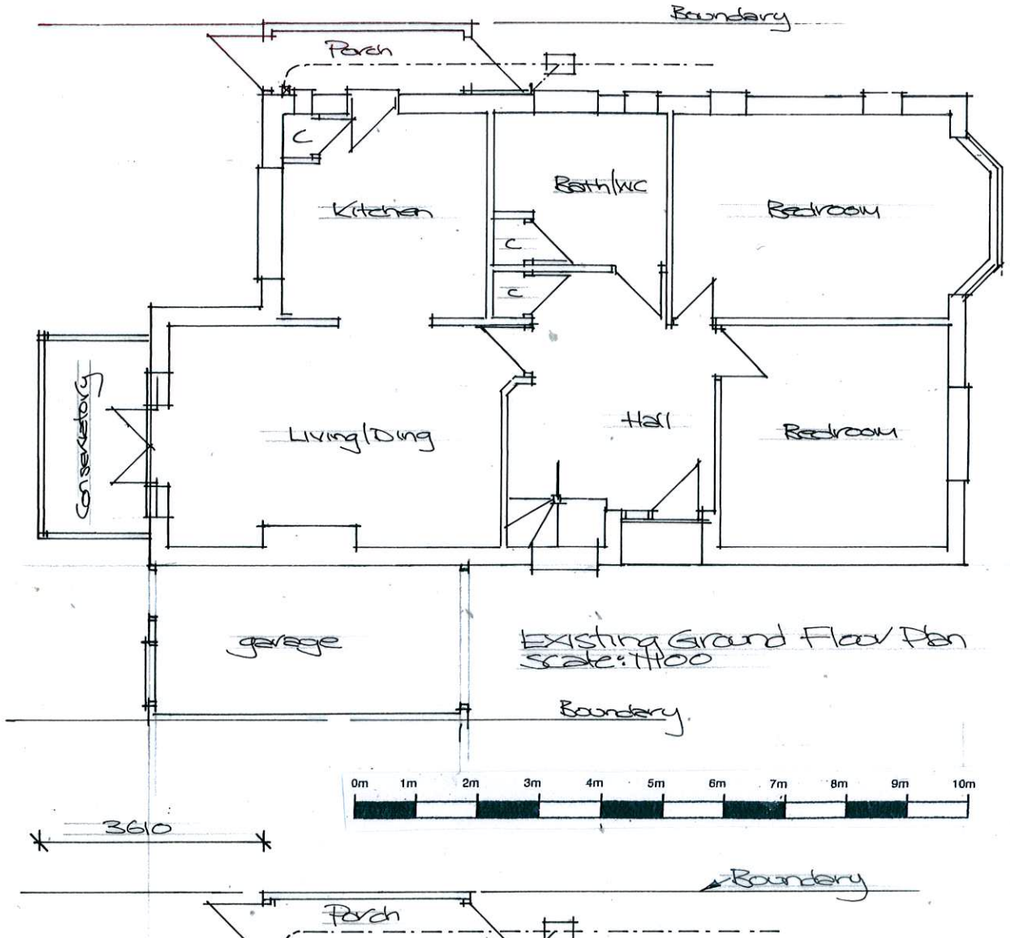


Existing Ground Floor Plan
Scale: 1:100


Proposed new work hatched

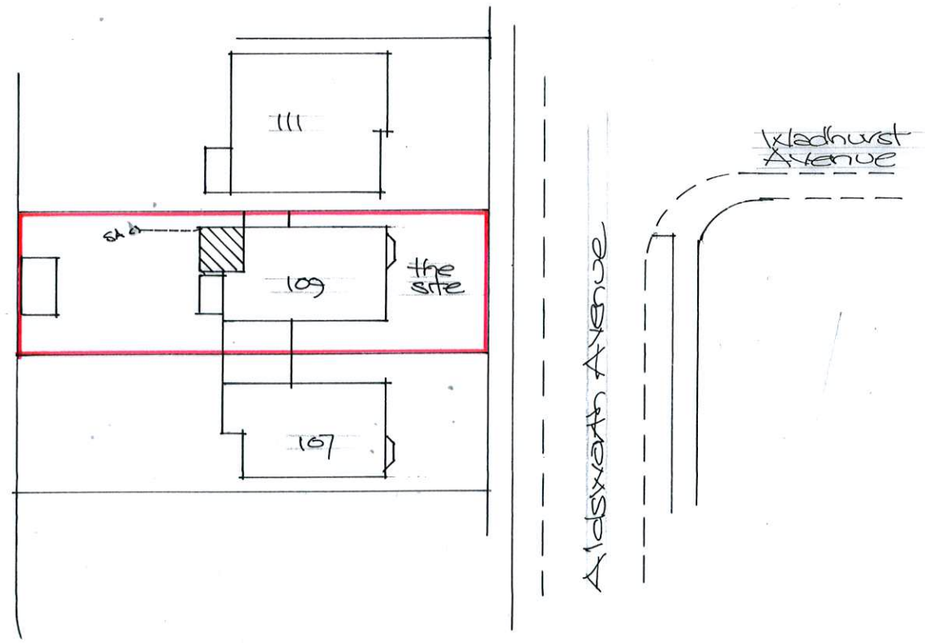

Site Plan - scale: 1/500

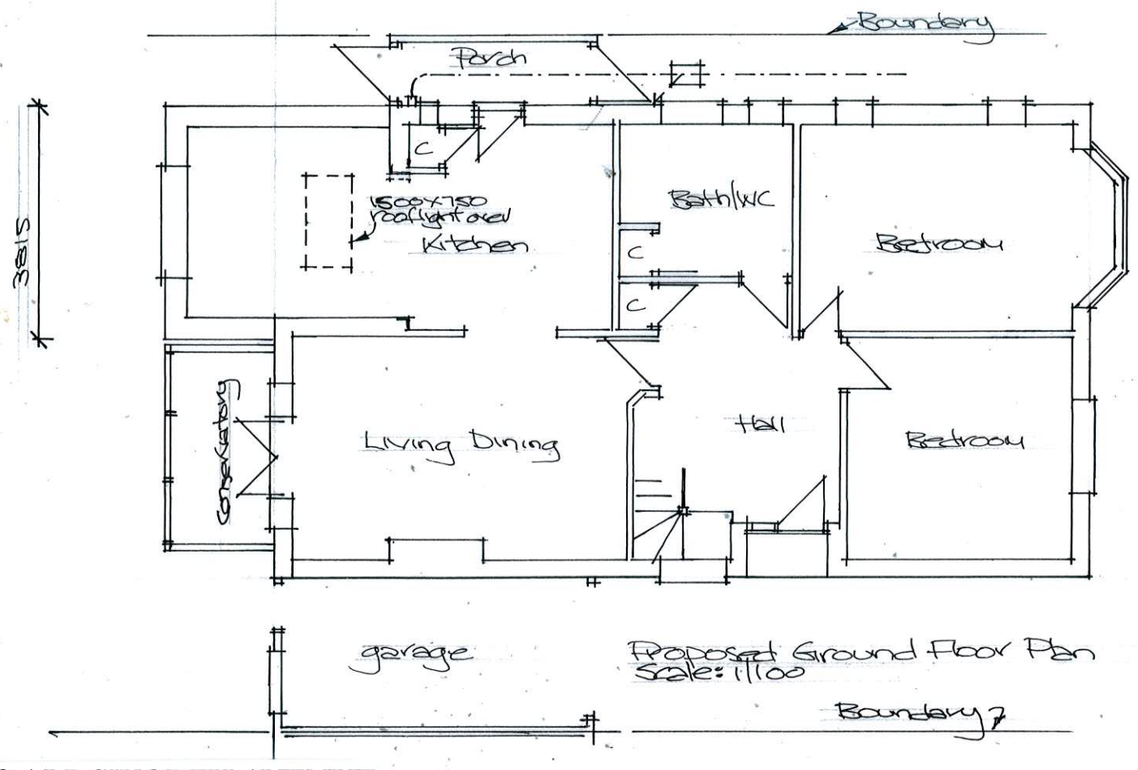

Proposed Ground Floor Plan
Scale: 1:100

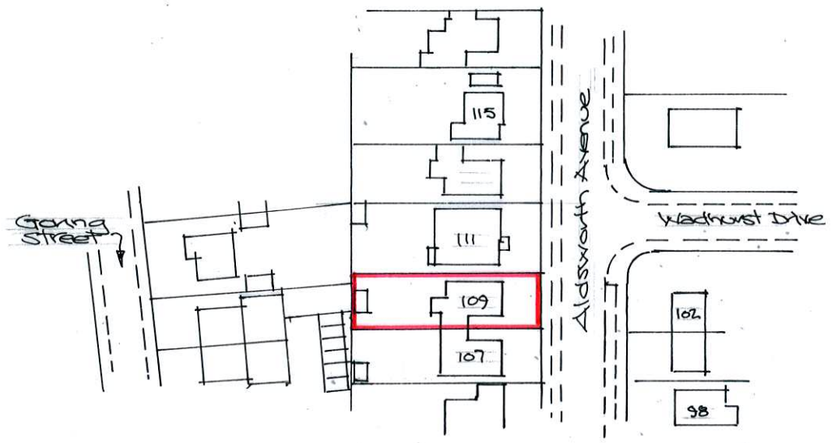

Location Plan - Scale: 1/1250

109 ALDSWORTH AVENUE
GORING BY SEA
WORTHING WEST SUSSEX BN12 4UT

Paul Trussler
44 Firle Road
Lancing
West Sussex
BN15 0NZ

Drawing No. 23/109/1